
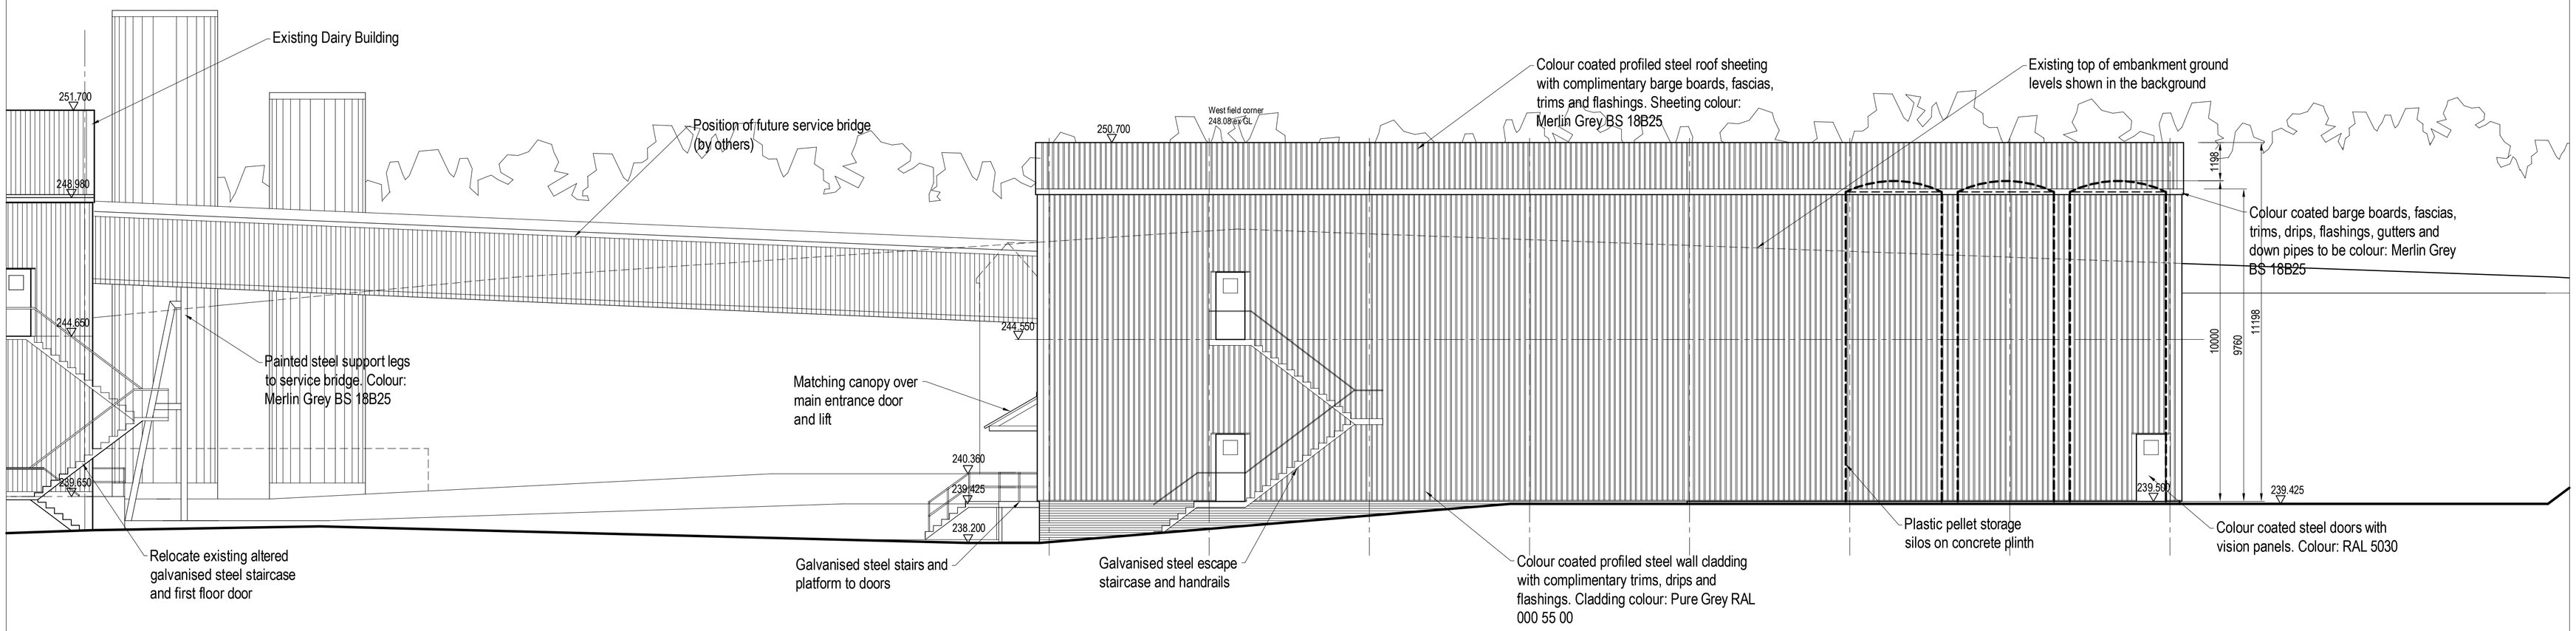


East Elevation

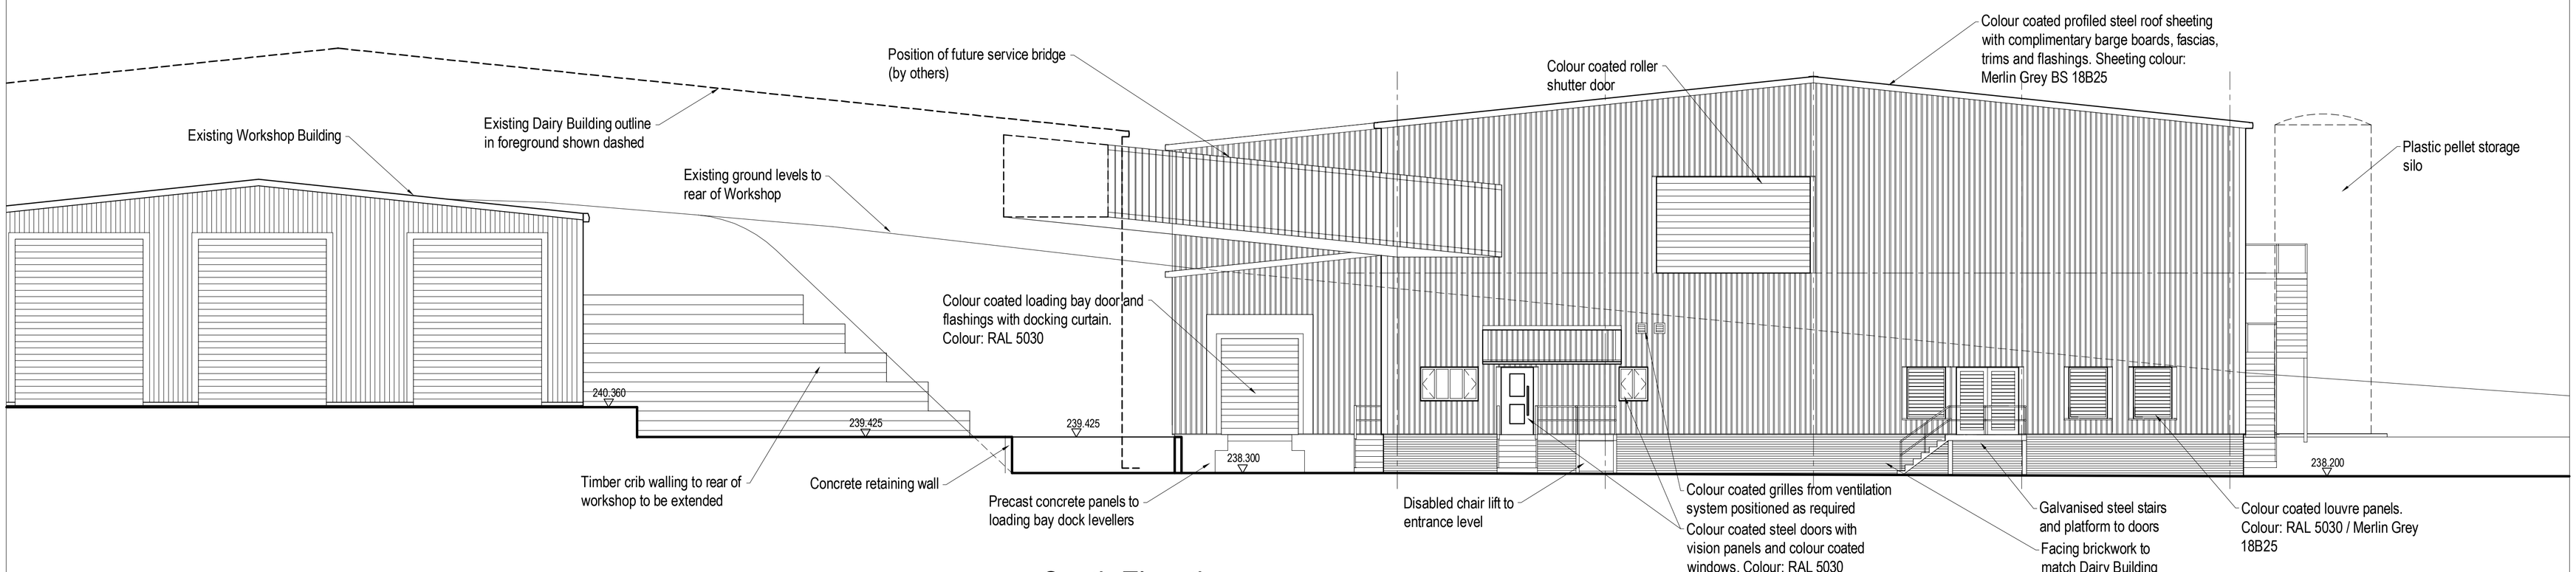

South Elevation

No.	Revision

HASTON REYNOLDS
CHARTERED SURVEYORS
RICS
+ 44 (0) 1902 84 05 48
ian@hastonreynolds.co.uk

If in doubt; ask
Do not scale off printed drawings
This drawing is the copyright and property of Haston Reynolds Ltd

DATE: Apr 2014	SCALE: 1 : 100@A1
ORIGIN: CdsII	VERIFIED: ISR
FILE NAME: BottleStoreSiteProposedPL1e	
ISSUE: Construction	A1 Drawing

JOB TITLE: Blow Moulding Building
Five Crosses Industrial Estate
Minera, Wrexham

CLIENT: Tomlinson's Dairies Ltd

DRAWING TITLE: Proposed East and South Elevations

DRAWING No.: H0070-11-A1-C-05 REV.