

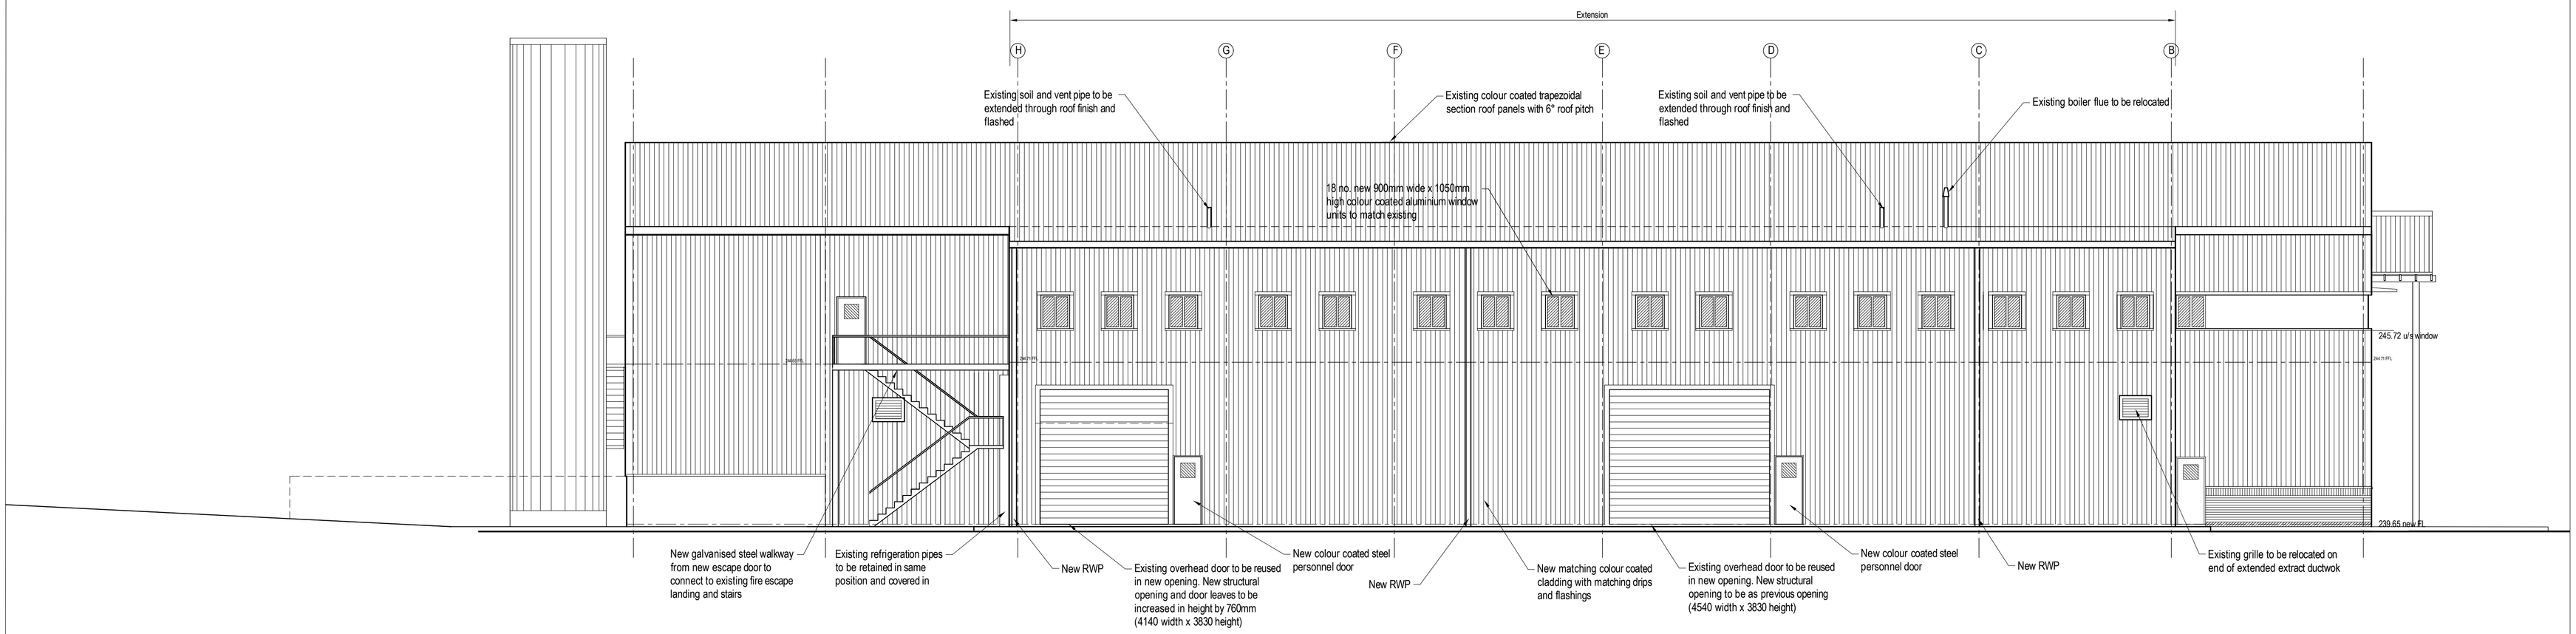



SOUTH WEST ELEVATION

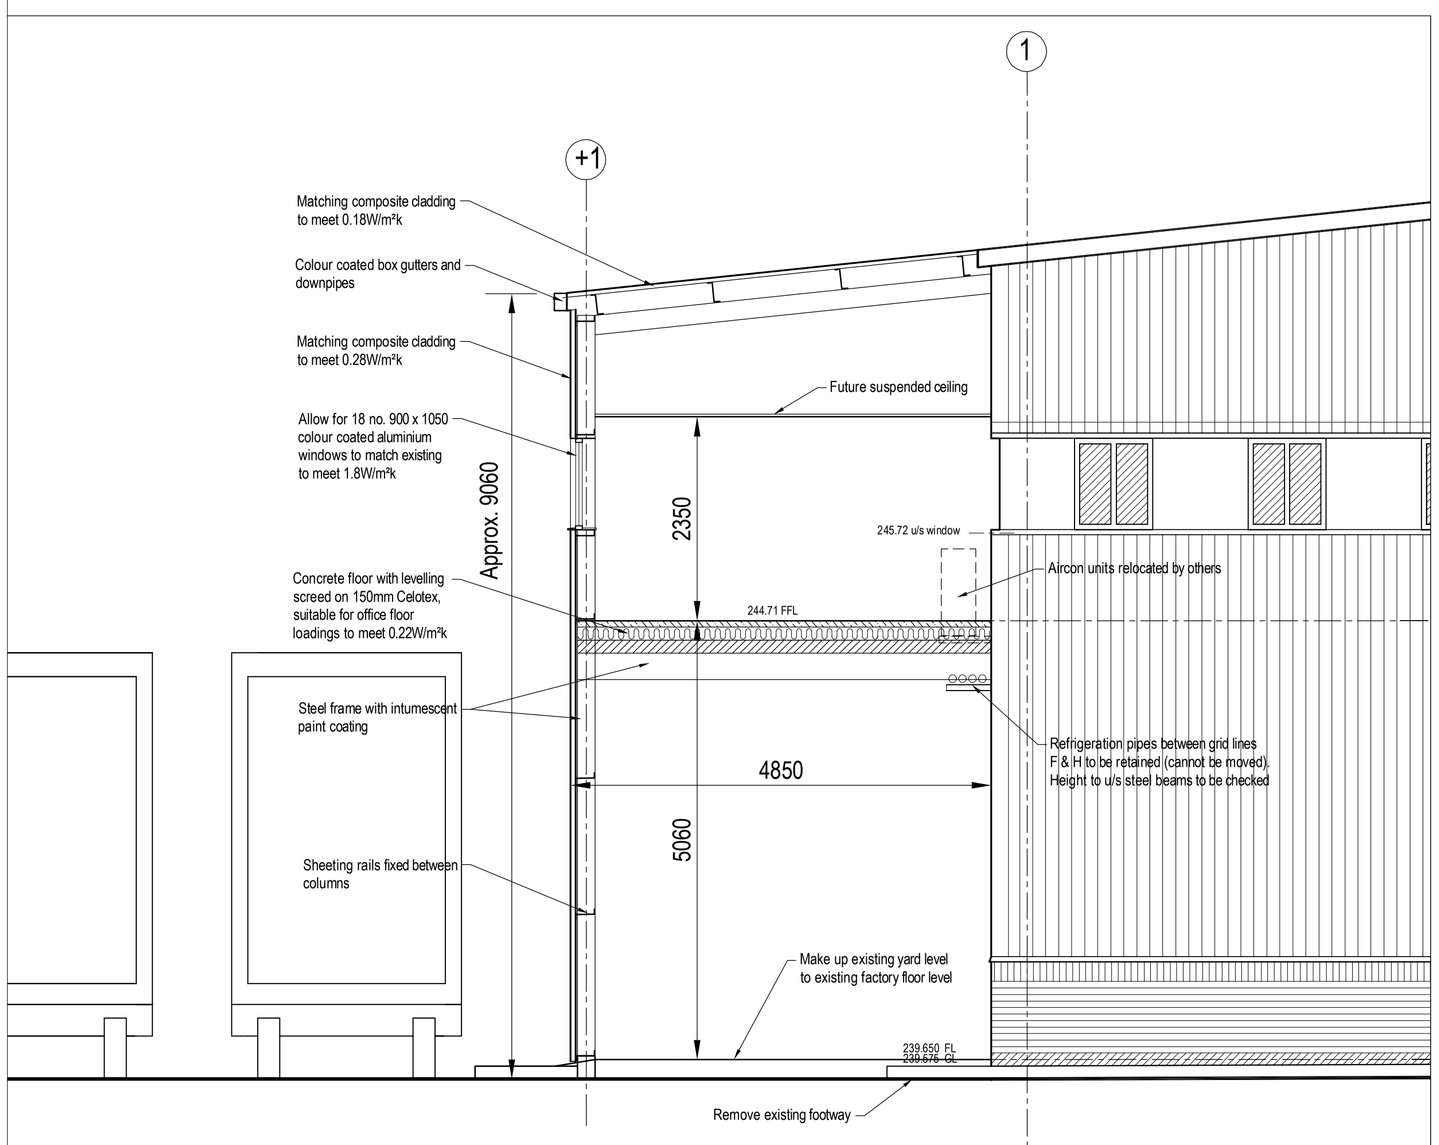

SECTION (1:50)

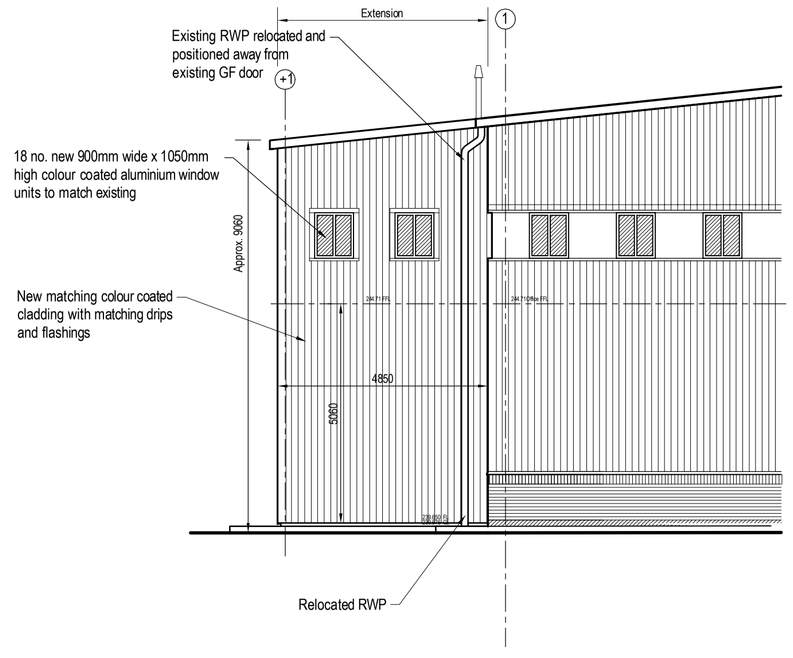

SOUTH EAST ELEVATION

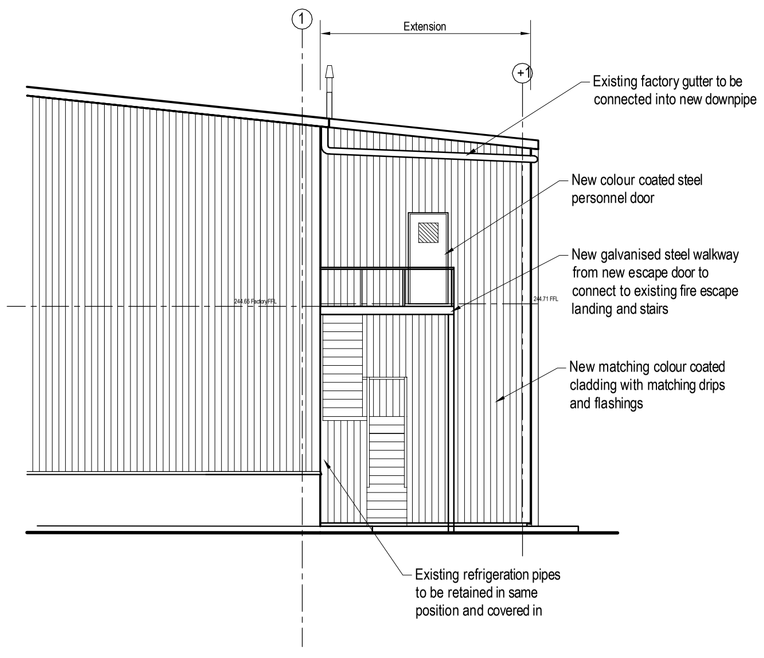

NORTH WEST ELEVATION

No.	Revision

HASTON REYNOLDS
CHARTERED SURVEYORS
RICS
+ 44 (0) 1902 84 05 48
ian@hastonreynolds.co.uk

If in doubt; ask
Do not scale off printed drawings
This drawing is the copyright and property of Haston Reynolds Ltd

DRAFT 1

A1 Drawing

DATE Jun 2015	SCALE 1:100@A1
ORIGIN CdsII	VERIFIED ISR
FILE NAME BasePlanC1d.dwg	
ISSUE Preliminary	

JOB TITLE
Tomlinson's Dairies Ltd
Coedpoeth
Wrexham

CLIENT
Tomlinson's Dairies Ltd

DRAWING TITLE
Proposed Two Storey Extension

FILE REF.	DRAWING No.	REV.
H0070-15	A1-BR-04	