
0 0.5 1.0 1.5 2.0 2.5m

Scale 1:50

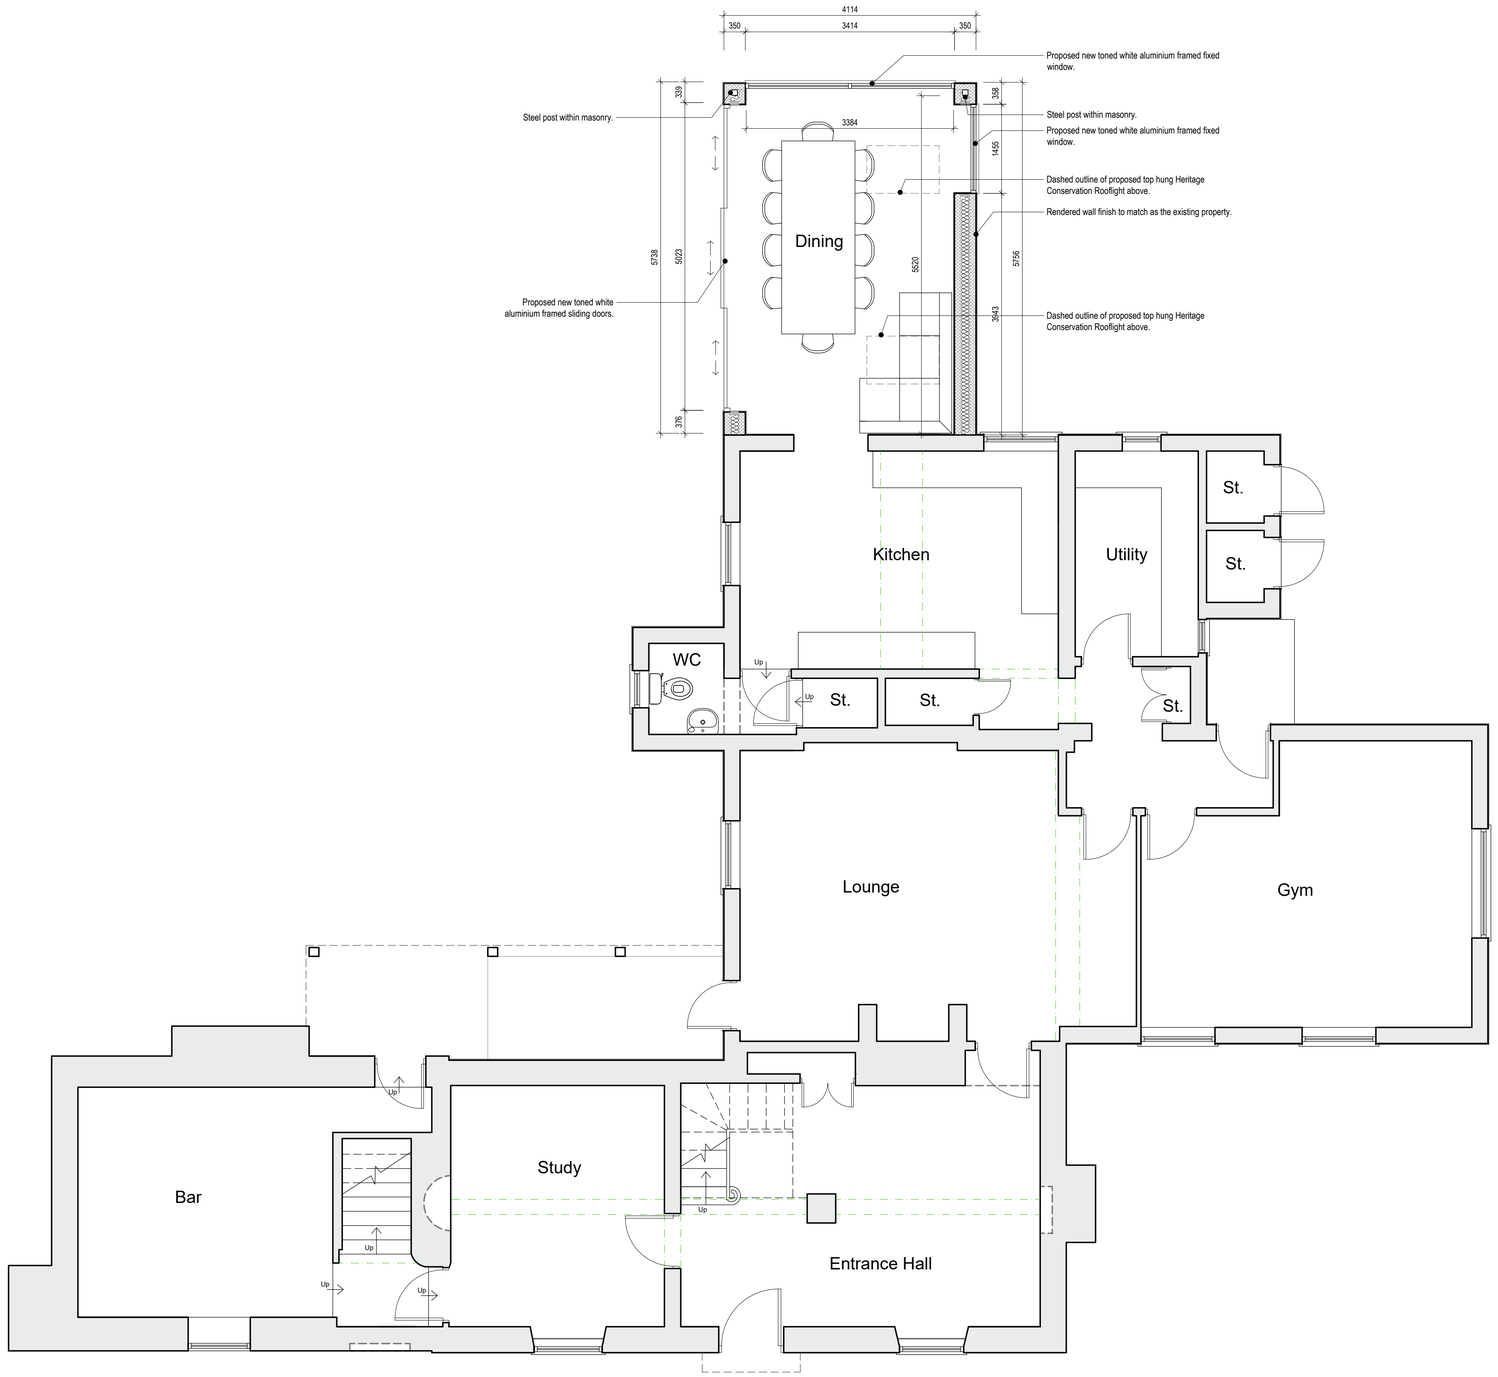

Proposed Ground Floor Plan
Scale - 1:50

NOTES

- All dimensions and levels are to be checked on site.
- Title overlay drawings and ownership boundaries are produced using all reasonable endeavors.
- This drawings shall not be used to ascertain dimensions. Work to figured dimensions only.
- Any discrepancies to be reported to SDS prior to commencement of works.
- This drawing is to be used for LPA appraisal only.

CDM 2015 Notes

- Proposed layout subject to Building Control approval of fire strategy and access arrangements.
- Any identifiable structural works to be designed by Structural Engineer if requested by Building Control.
- Client to seek specialist advice regarding relocation of oil/electric and water supply, meters and appliances.
- Suitable mechanical equipment to be commissioned by Contractor / Builder to lift heavy materials to avoid unnecessary injury on site.
- Appropriate on site projection for client and Contractor to be arranged by Contractor / Builder prior to commencement on site.

Rev	Date	Drawn by	Checked by
B	09/01/2026	SY	TBS
Non Draft Issue			
A	15/12/2025	SY	TBS
Draft Issue			
-	03/10/2025	SY	TBS
Draft Issue			

SDS
SPEAKS DESIGN SERVICES

Speaks Design Services
Dalton House
35 Chester Street,
Wrexham
LL13 8AH

Tel 01978 592872
Mob 07592 759095
Mail info@speaksds.co.uk
Web www.speaksds.co.uk

CIAT
CHARTERED PRACTICE

Project
Mill Farm House, Bersham, Wrexham, LL14 4LL

Client	Purpose of Issue	Drawing Stage
Cara and Richard Spinks	For Information	Feasibility

Title
Proposed Ground Floor Plan

Scale @ A1	Date	Ref	Drawn
1:50	Sept 2025	387	SY

Drg No	Rev
387/MFB/PL/003	B