


FLOOR PLANS SCALE 1:50 AT A1

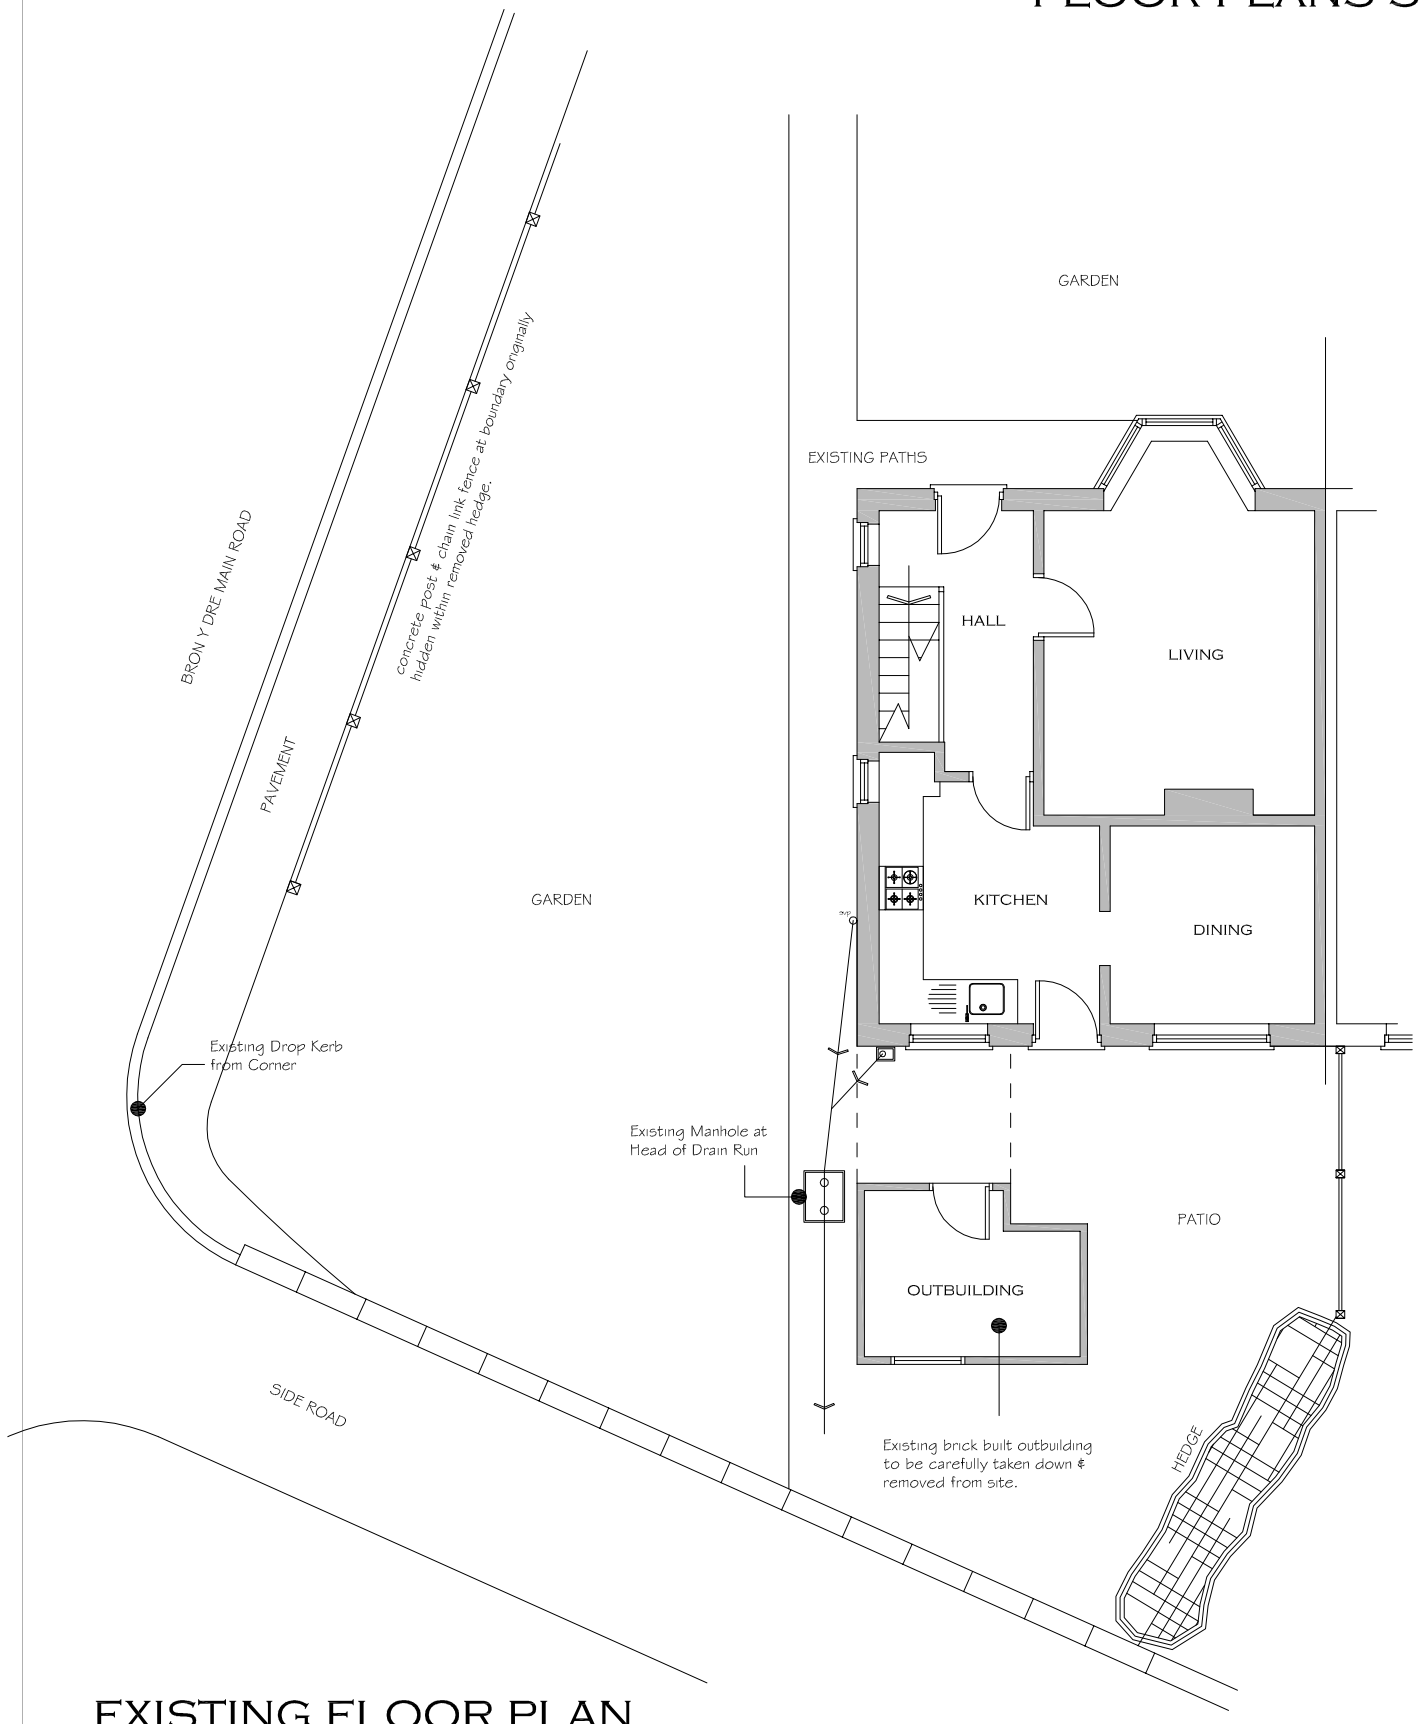

EXISTING FLOOR PLAN

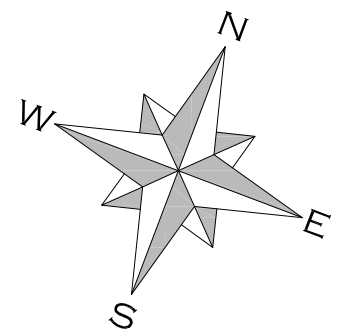

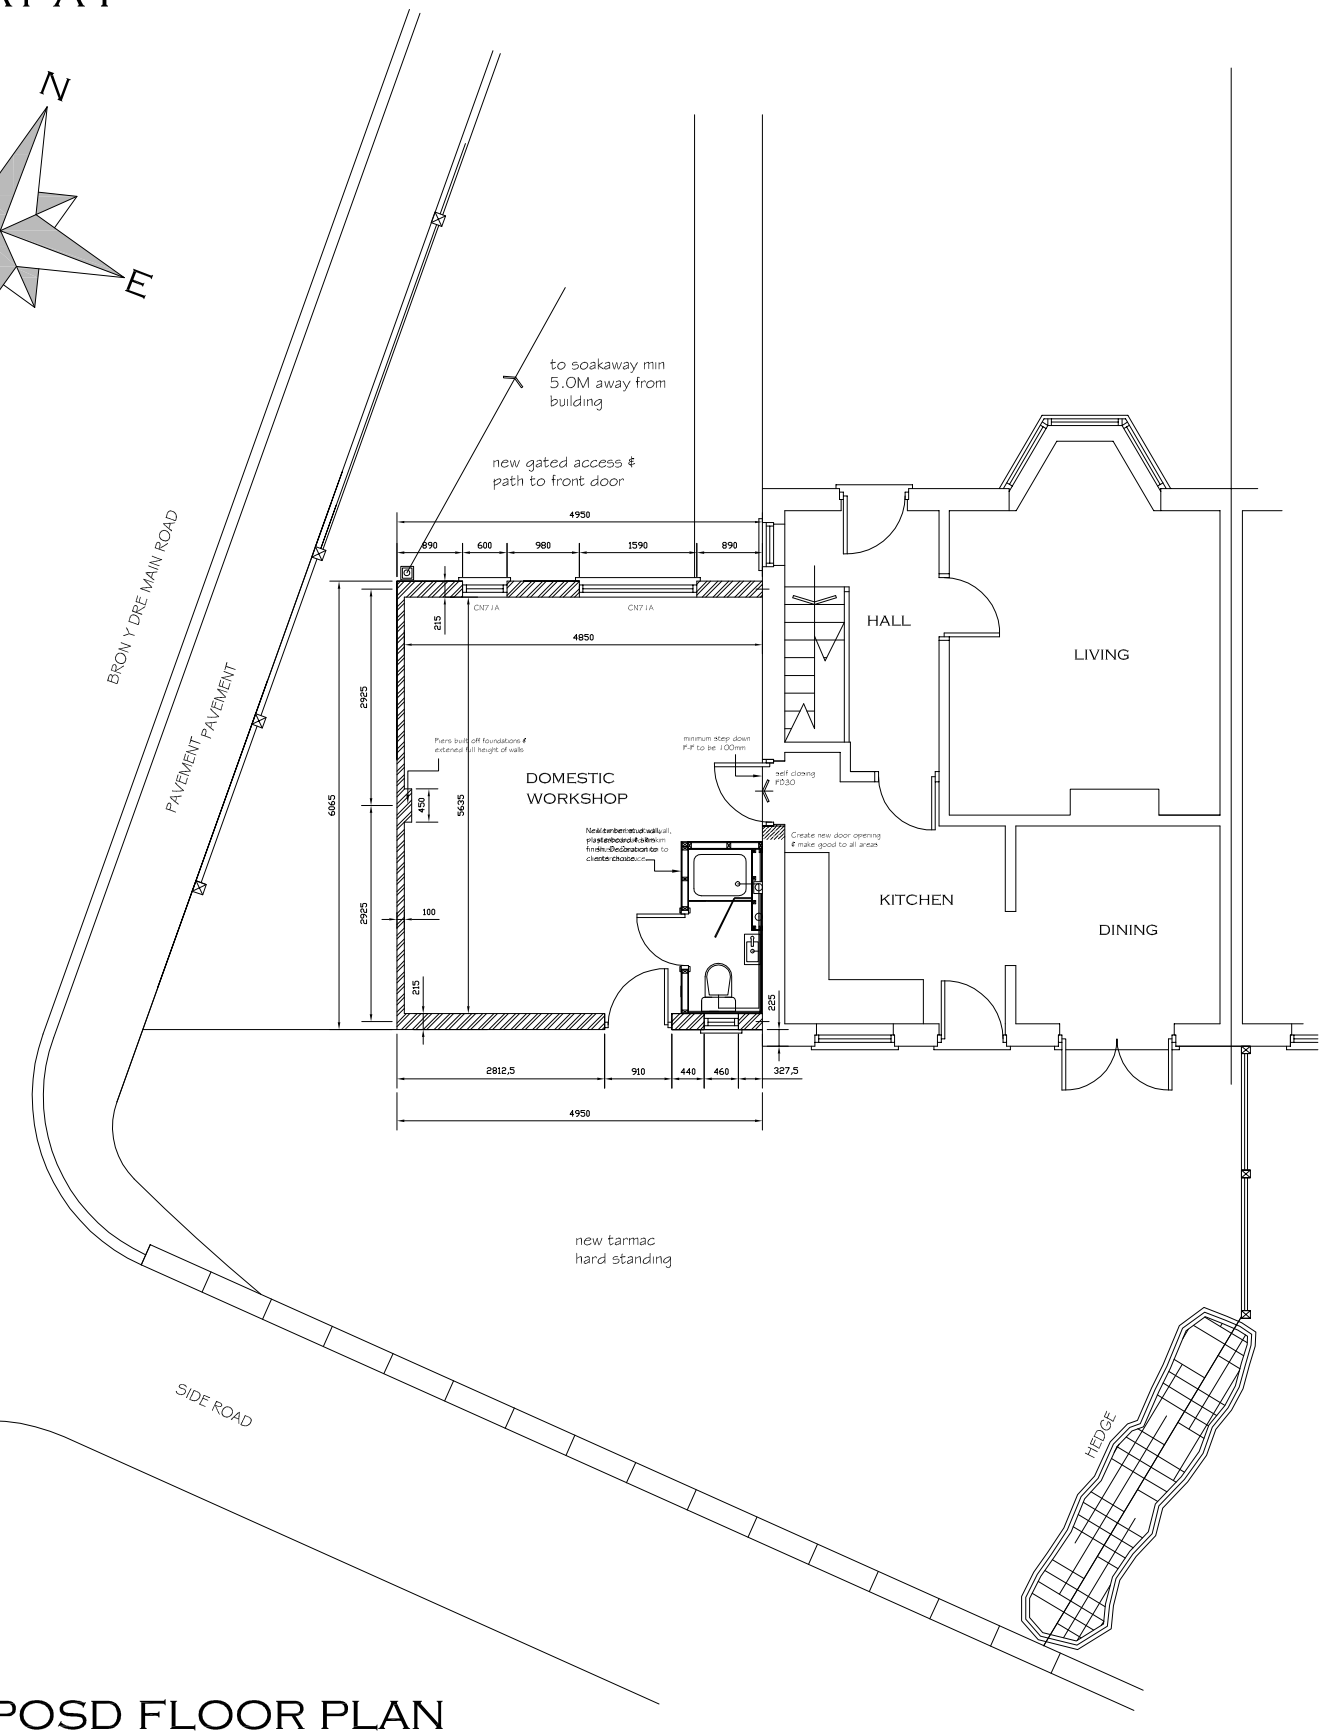

PROPOSD FLOOR PLAN

CLIENT :- MR. MARK JARVIS		REVISIONS :-
PROJECT :- ERECTION OF DOMESTIC WORKSHOP AT 4, BRON Y DRE WREXHAM, LL13 7RW		
DRAWING:- EXISTING & PROPOSED FLOOR PLANS &		
DATE :- FEB. 2026	SCALE :- 1:50 AT A1	DRAWING REF :- 2025/BYD/01/PL