
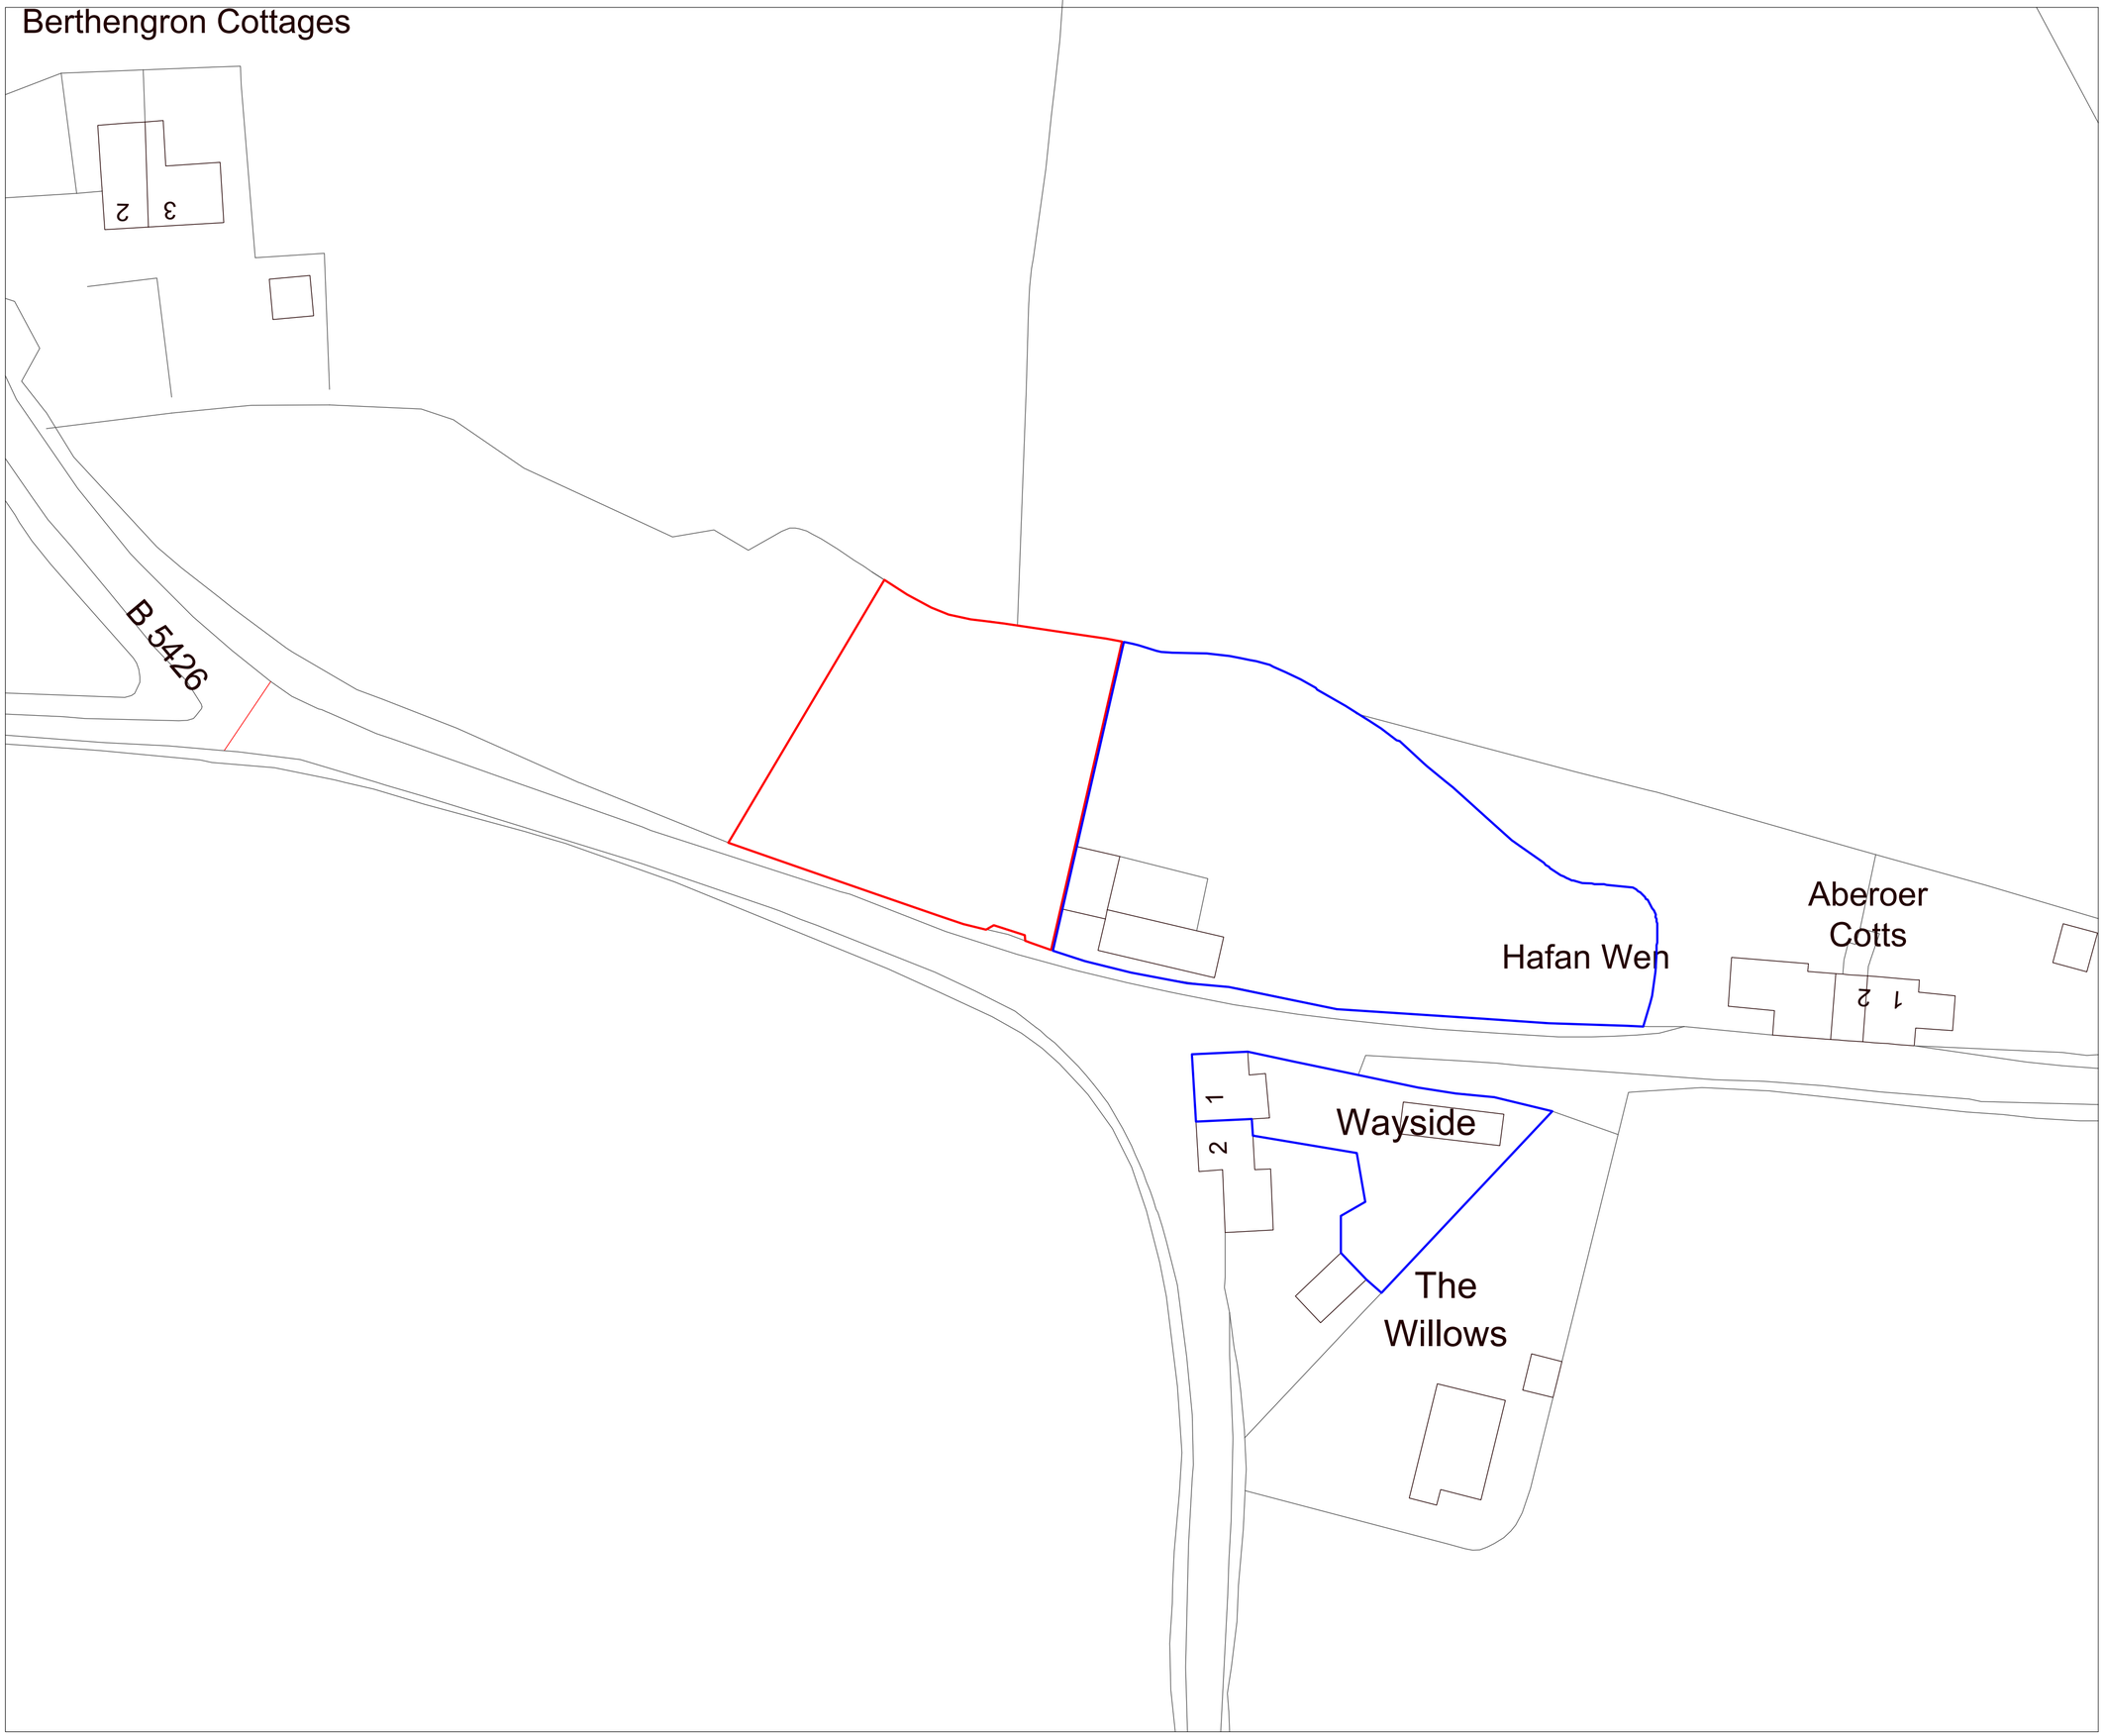


Site Plan 1:500

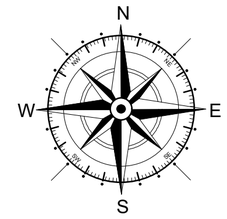

Key

- Surrounding Buildings
- Application Site
- Land owned by applicant

Rev	Date	Detail	Initial

Project:
Proposed Eco pods on land adjacent to no 1 Wayside, Aberoer, Wrexham
LL14 4LG

Title:	Scale: (A2)
Existing: Site Plan	1:500

Drawn By:	Date:
D.J.Edwards	Oct 2025
Drawing No:	Sheet:
A068/001	1 of 1

blueprint
architectural services

partner LABC

Office 3K4,
Redwither Business Tower,
Wrexham. LL13 9XT
Tel: 01978 356500
www.blueprintarchitectural.com

© copyright all rights reserved