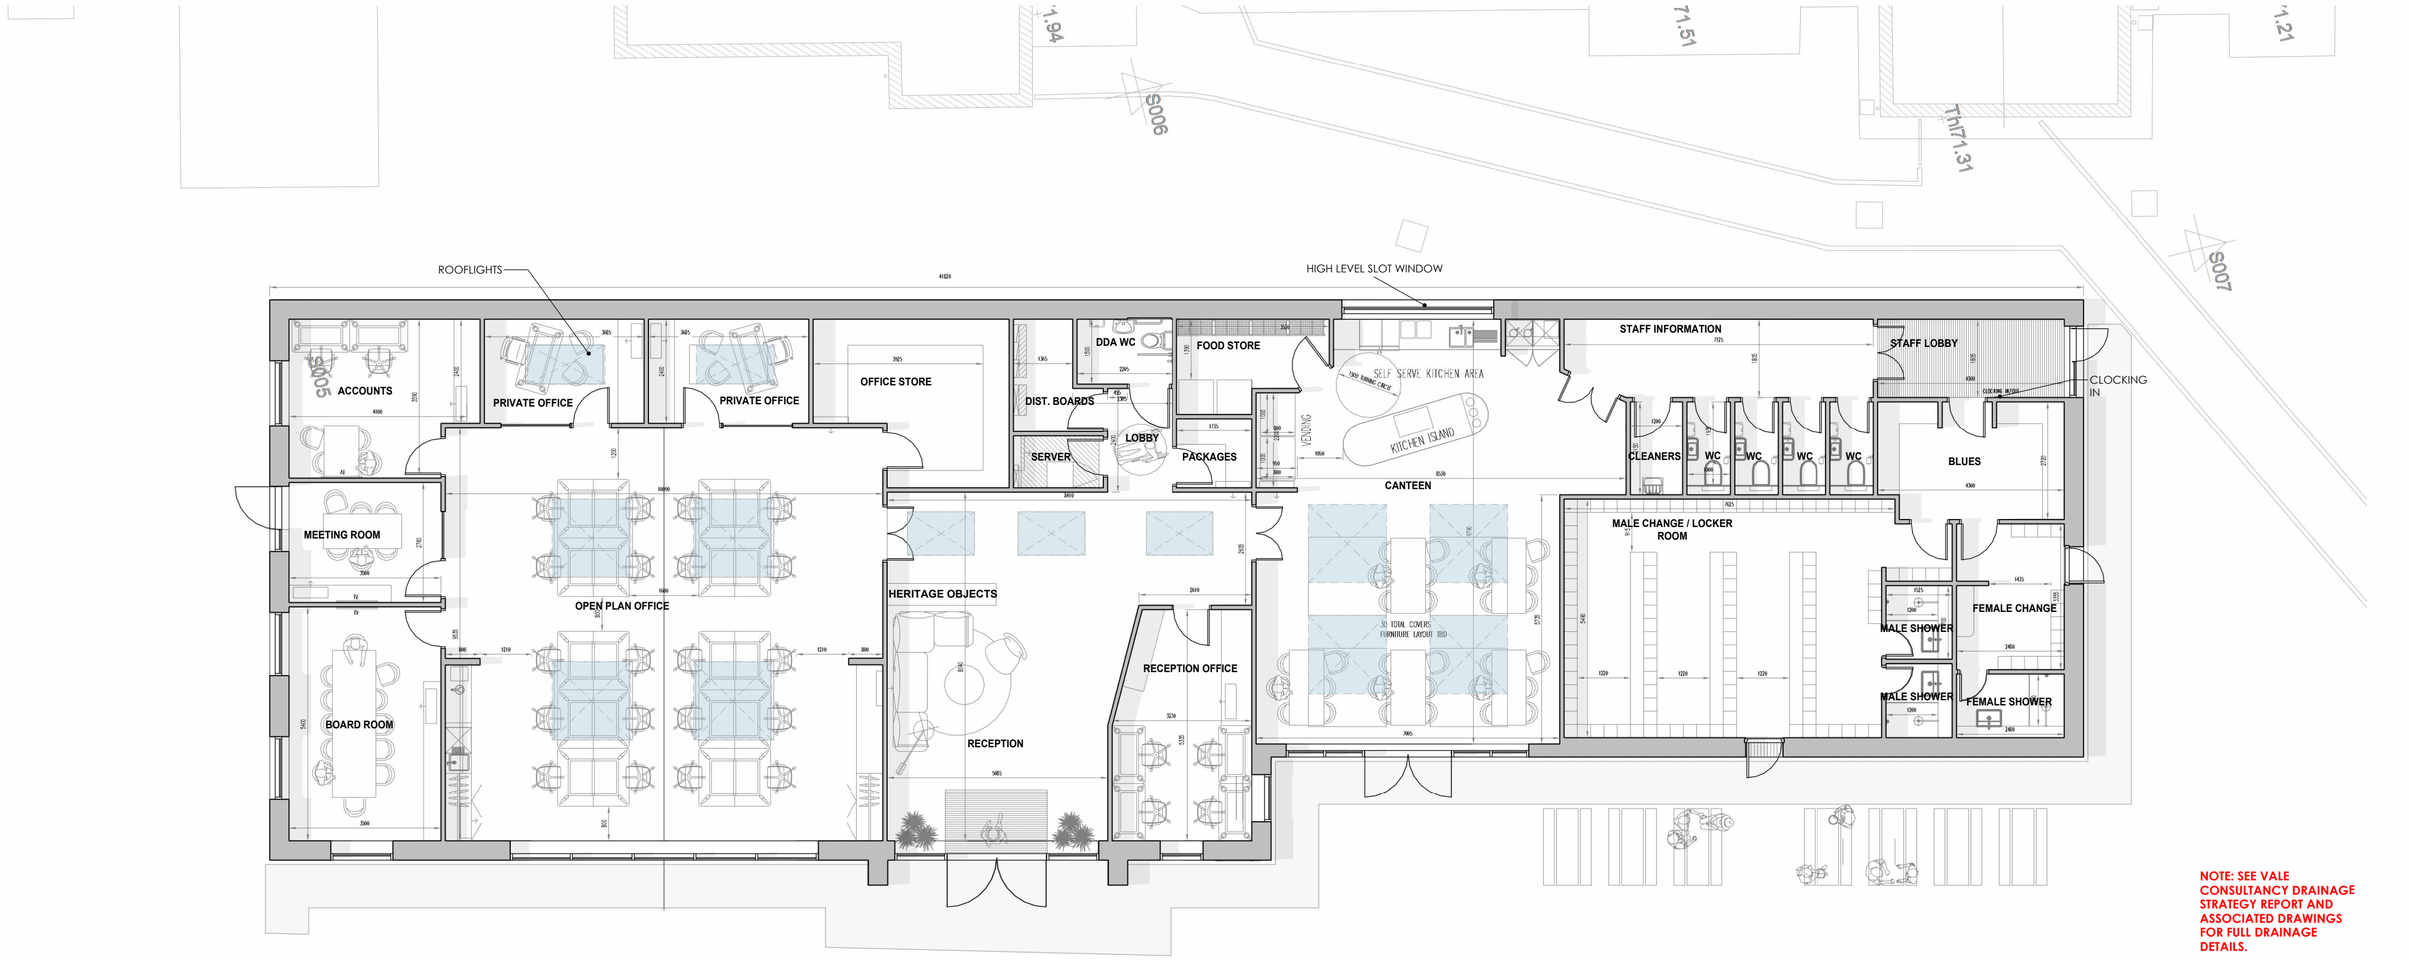


FLOOR AREA = 436m²

NOTE: SEE VALE CONSULTANCY DRAINAGE STRATEGY REPORT AND ASSOCIATED DRAWINGS FOR FULL DRAINAGE DETAILS.

PROPOSED GROUND FLOOR PLAN

N

0 1 2 3 4 5 m

1:100 @ A2

Project Name	KNOLTON FARMHOUSE CHEESE OFFICE
Drawing Title	PROPOSED GROUND FLOOR PLAN
Project	PROPOSED NEW BUILD OFFICE
Client	KNOLTON FARMHOUSE CHEESE
Scale	1 : 100@A2
Drawing:-	Ty/1692/PL11

Caernarfon
TŶ ARCHITECTURE
CYF

Tŷ Architecture
@tyarchitecture20
info@tyarchitecture.co.uk

1st Floor
33A High Street
Caernarfon
Gwynedd
LL55 1HR
www.tyarchitecture.co.uk
01824 702 444