


PROPOSED FRONT ELEVATION



PROPOSED REAR ELEVATION

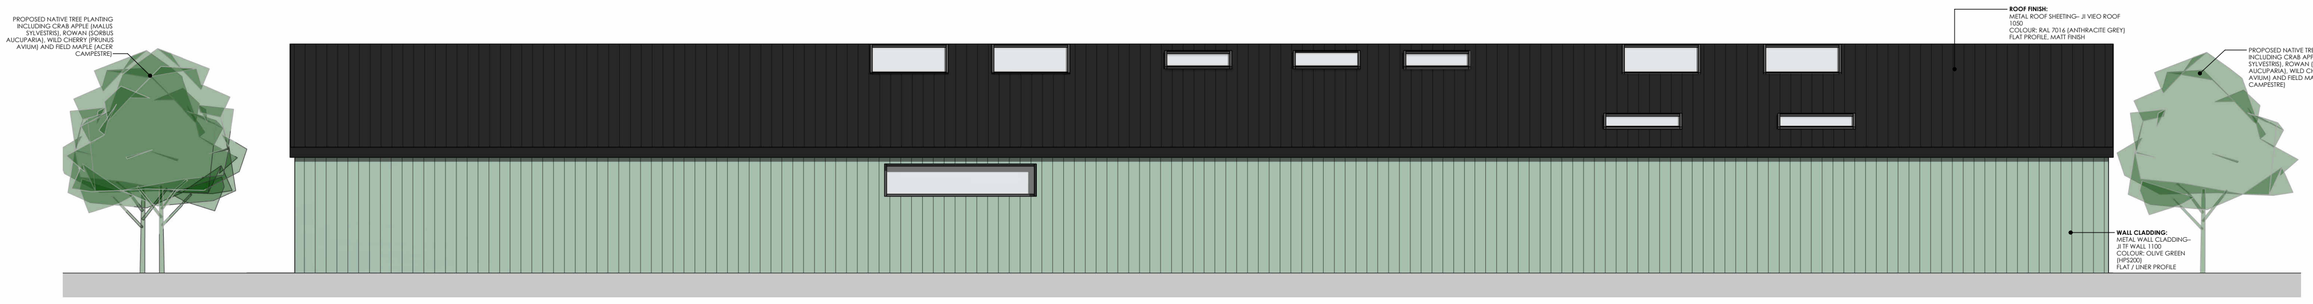

PROPOSED SIDE ELEVATION



PROPOSED SIDE 2 ELEVATION

NOTE: SEE VALE CONSULTANCY DRAINAGE STRATEGY REPORT AND ASSOCIATED DRAWINGS FOR FULL DRAINAGE DETAILS.

0 1 2 3 4 5 m

1:100 @ A2

TŶ ARCHITECTURE CYF — Caernarfon

Project Name	KNOLTON FARMHOUSE CHEESE OFFICE
Drawing Title	PROPOSED ELEVATIONS
Project	PROPOSED NEW BUILD OFFICE
Client	KNOLTON FARMHOUSE CHEESE
Scale	1 : 100@A2
Drawing:-	Ty/1692/PL12

Tŷ Architecture
@tyarchitecture20
info@tyarchitecture.co.uk
1st Floor
33A High Street
Caernarfon
Gwynedd
LL55 1HR
www.tyarchitecture.co.uk
01824 702 444