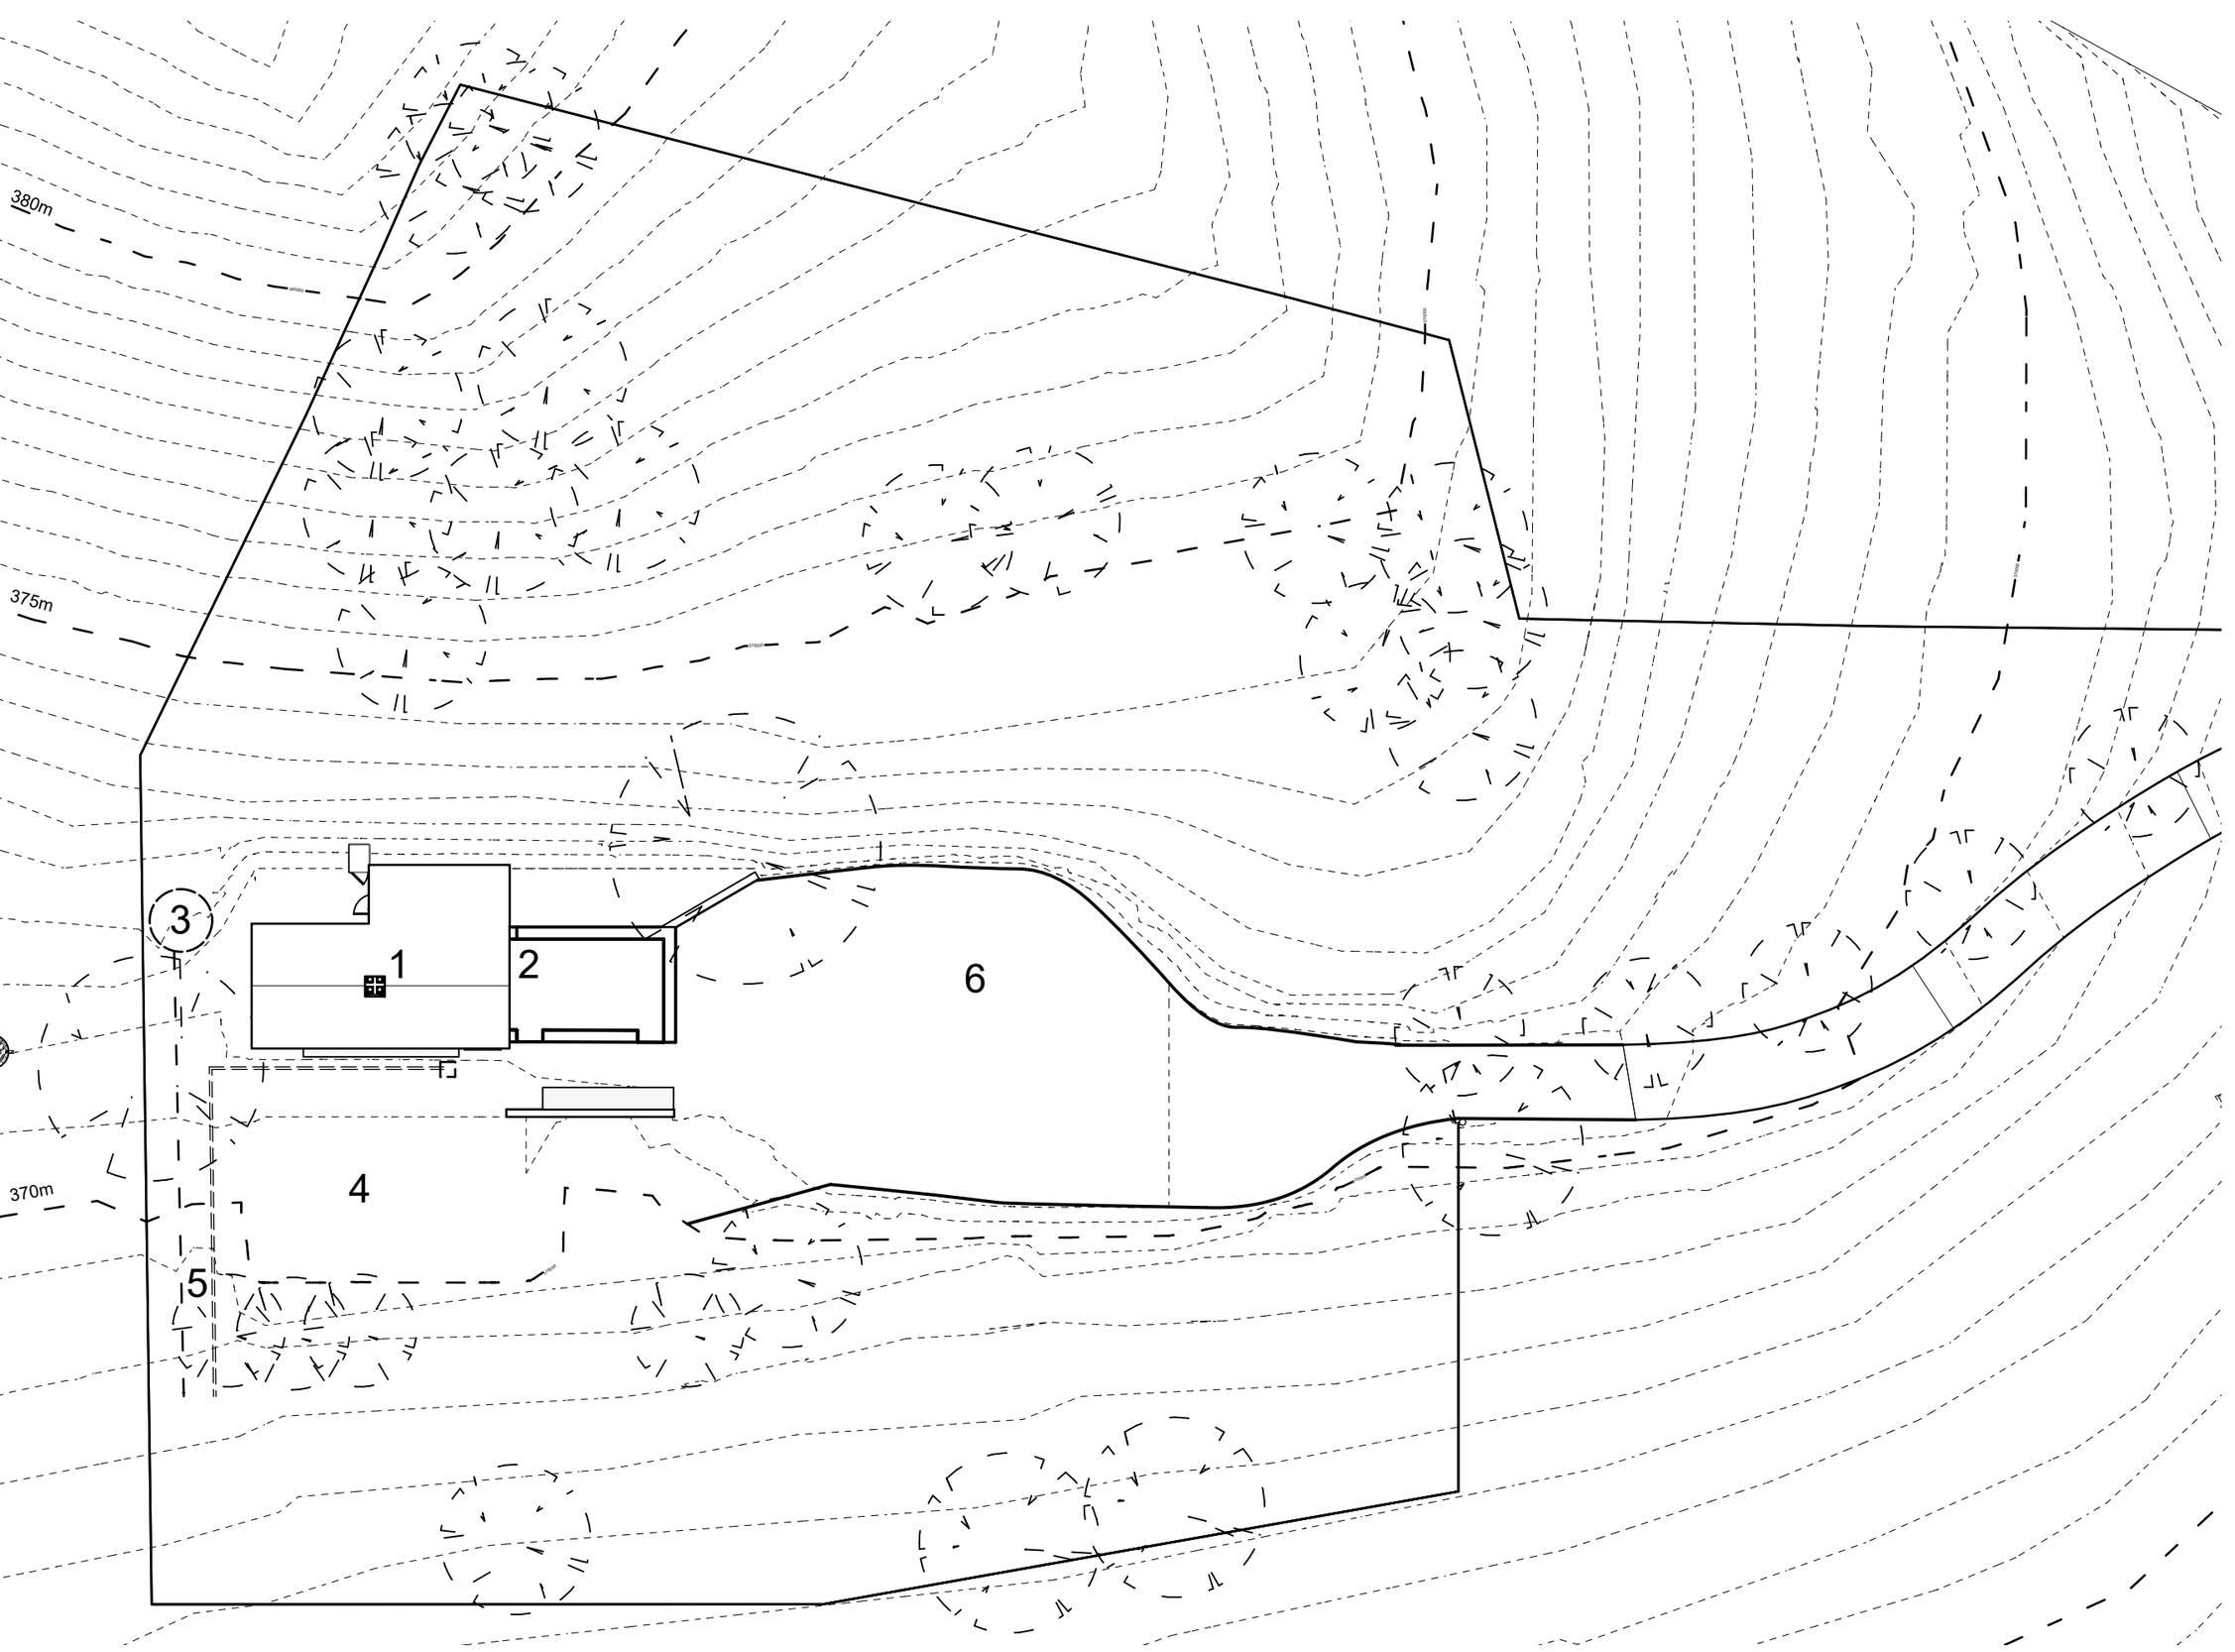


Key

1: Existing cottage
2: Ruined barn walls
3: Existing underground spring fed water cistern
4: Lawn
5: Existing grey water drainage
6: Parking and turn round

Notes

Contours approximate- from Google Earth

Llangau Llanarmon D C LL20 7LL

Contact: sunand@btopenworld.com 07771 887419

Site Plan Existing

Scale 1:250 @A3 Date 20/01/2026

LL 002