
N

PROPOSED COTTAGE-02
Ground floor 34m2

PROPOSED COTTAGE-01
Ground floor 15m2

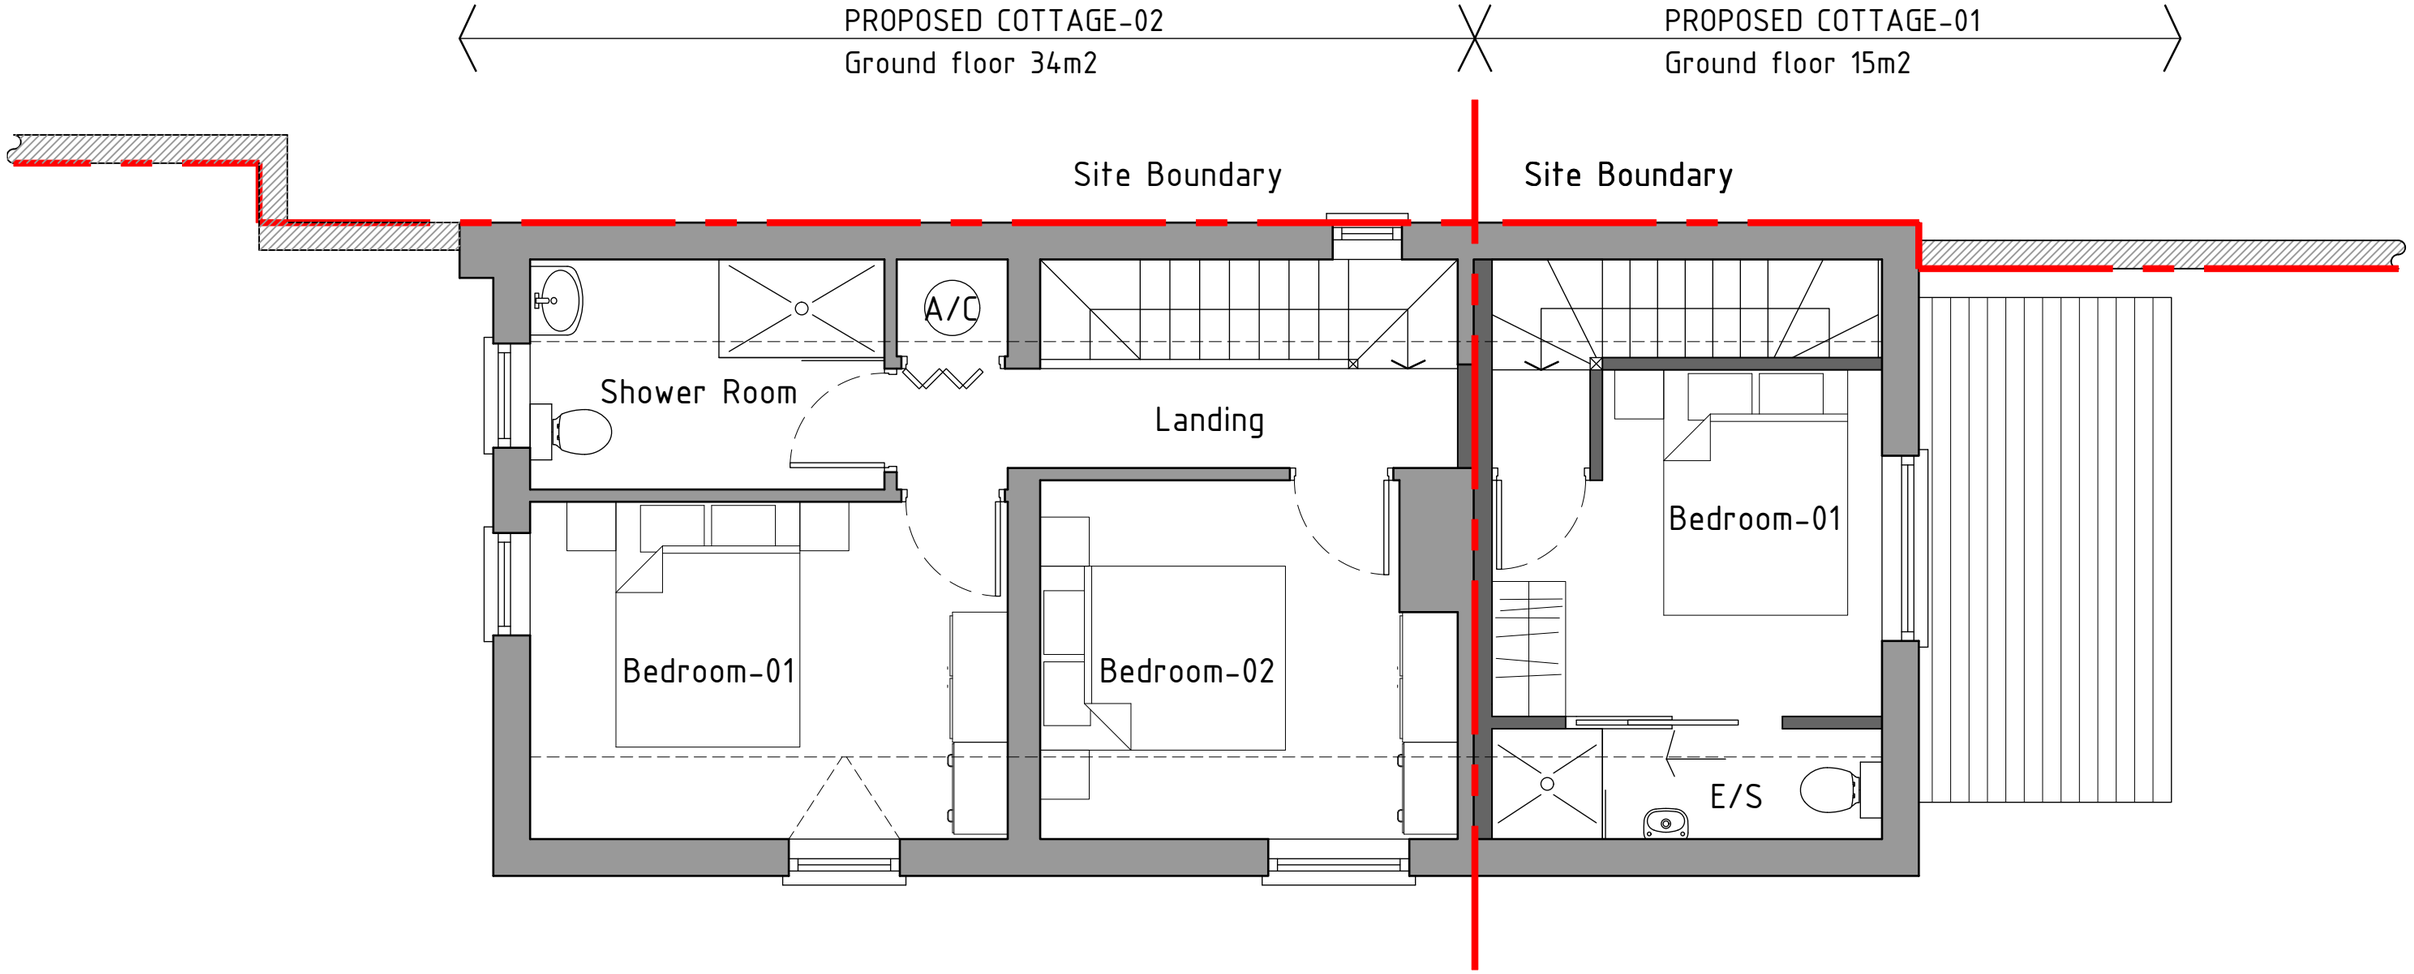

First Floor Plan 1:50

Proposed

HDS ARCHITECTURAL SERVICES HDS Architectural Services, The Foundry, 15 Yorke Street, Wrexham LL13 8LW Tel (01978) 345250 www.hdsarchitectural.co.uk	**Project;** The Coach House, Green Street, Holt, Wrexham, LL13 9JF		**Dwg No;** CH/PD/05 / **Date;** 11.06.25
	Title; 05-Proposed First Floor Plan	**Scale (A3);**	**Revision;**