

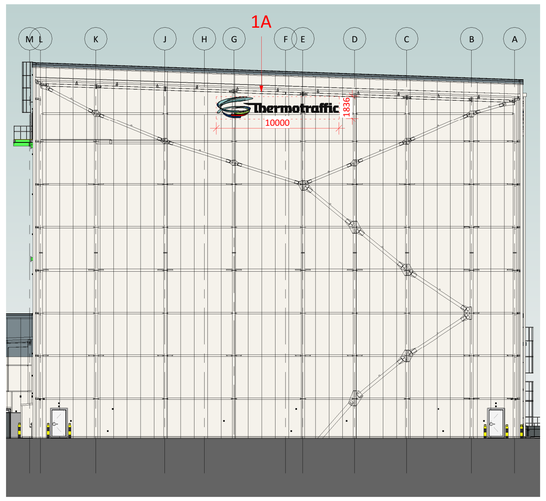



3 GA North Elevation
1 : 250

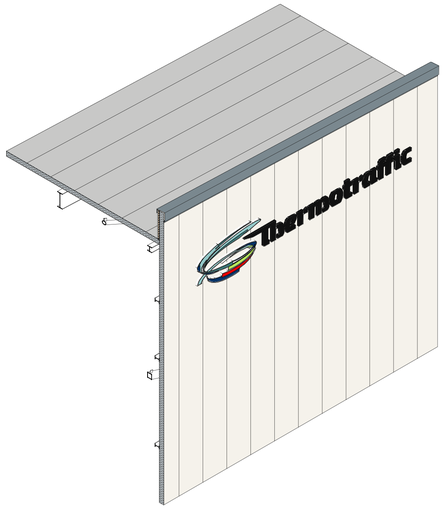


5 3D North View

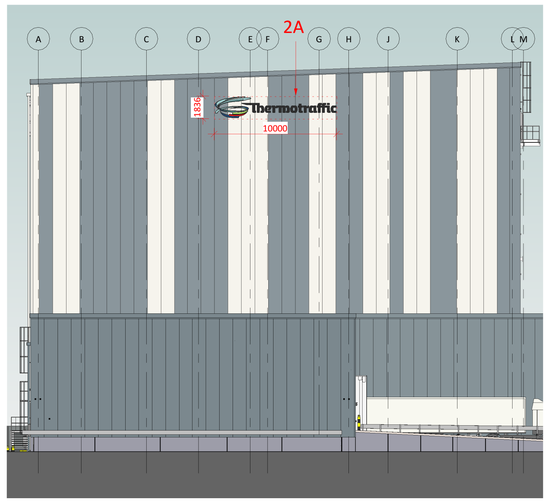


1 GA South Elevation
1 : 250

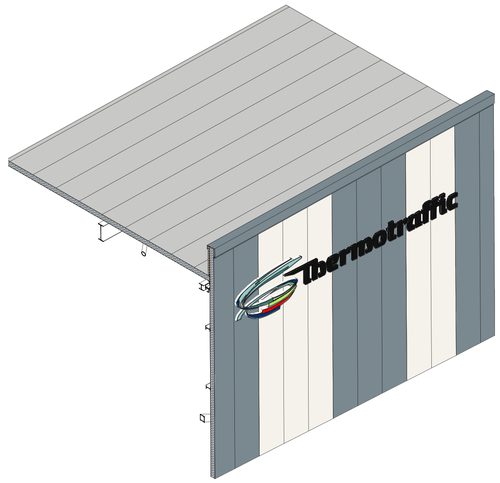

2 3D South View

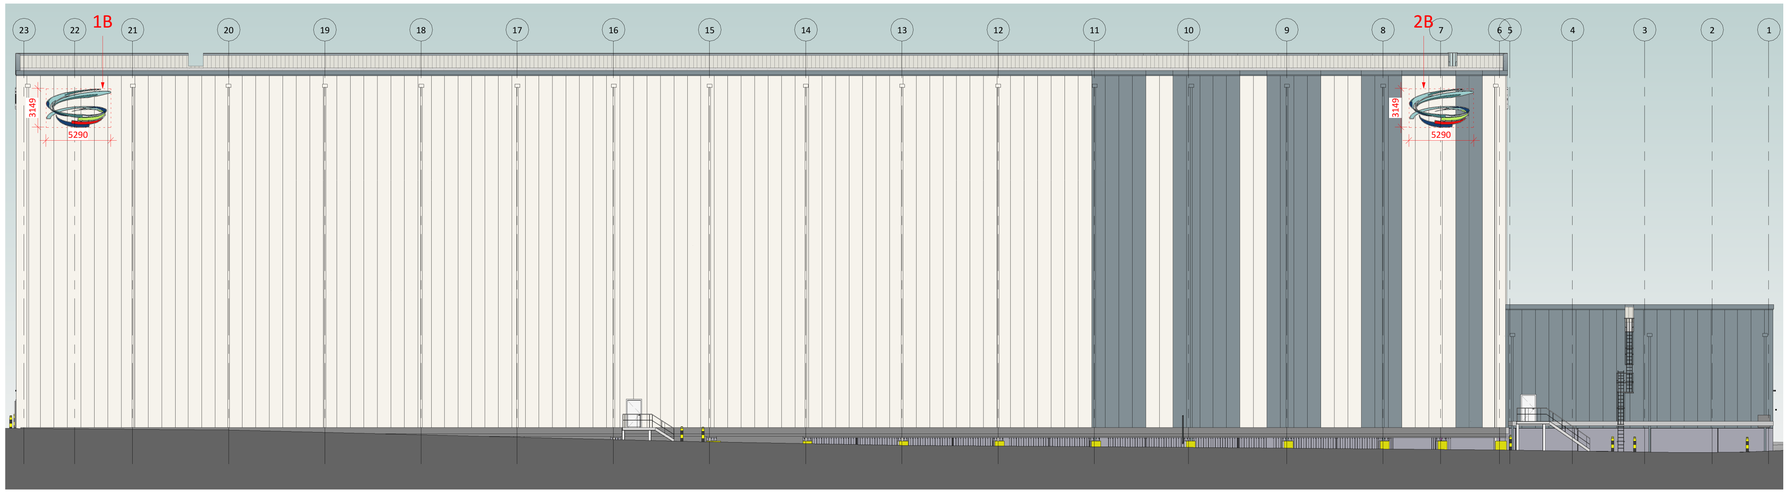

4 GA West Elevation
1 : 250

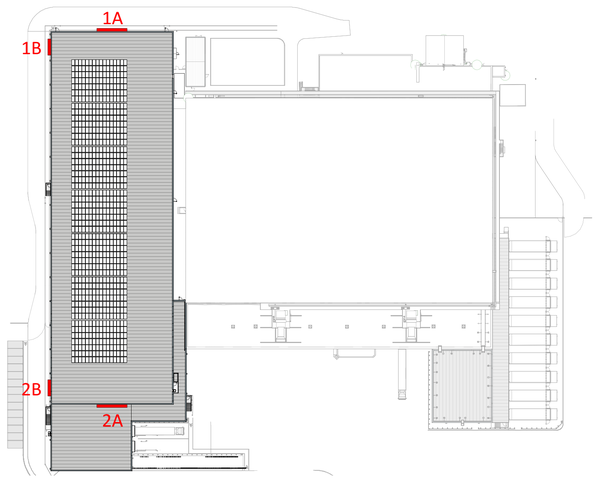

X Signage Location Plan
1 : 1000

Do not scale this drawing
ashton smith to be notified of discrepancies in figured dimensions
Contractors must check all dimensions from site
This drawing is copyright and is for use on this site only
This drawing is to be used solely for information as entitled
For other information refer to the latest revision of any cross referenced drawing

LOCATION PLAN:

NOTES:

REV	DATE	DESCRIPTION	DRAWN BY	CHECK BY
P02	2026-02-09	Location Plan added	RND	RAA
P01	-	Initial Drawing Issue	-	-

REVISIONS

PROJECT TITLE
Project Sakura

DRAWING TITLE
Proposed Elevations - Signage

RIBA STAGE	STATUS		DRAWN BY	CHECKED BY
3	PLANNING		RND	RAA
SHEET	SCALE	DATE	SUITABILITY	REVISION
A1	As indicated	2026-01-26	S2	P02

DRAWING NO.
TCSW - ASA - NB - ZZ - DR - A - 0010

BIM MODEL NUMBER: TCSW-ASA-NB-ZZ-M3-A-0002_(S0-P14)

CLIENT

AshtonSmith
Beyond Design
Ashton Smith, Belvedere House, 2 Victoria Avenue, Harrogate, North Yorkshire, HG1 1EL
Tel: 01423 522882 Fax: 01423 565104
www.ashtonsmith.co.uk

JOB NO. 21158