
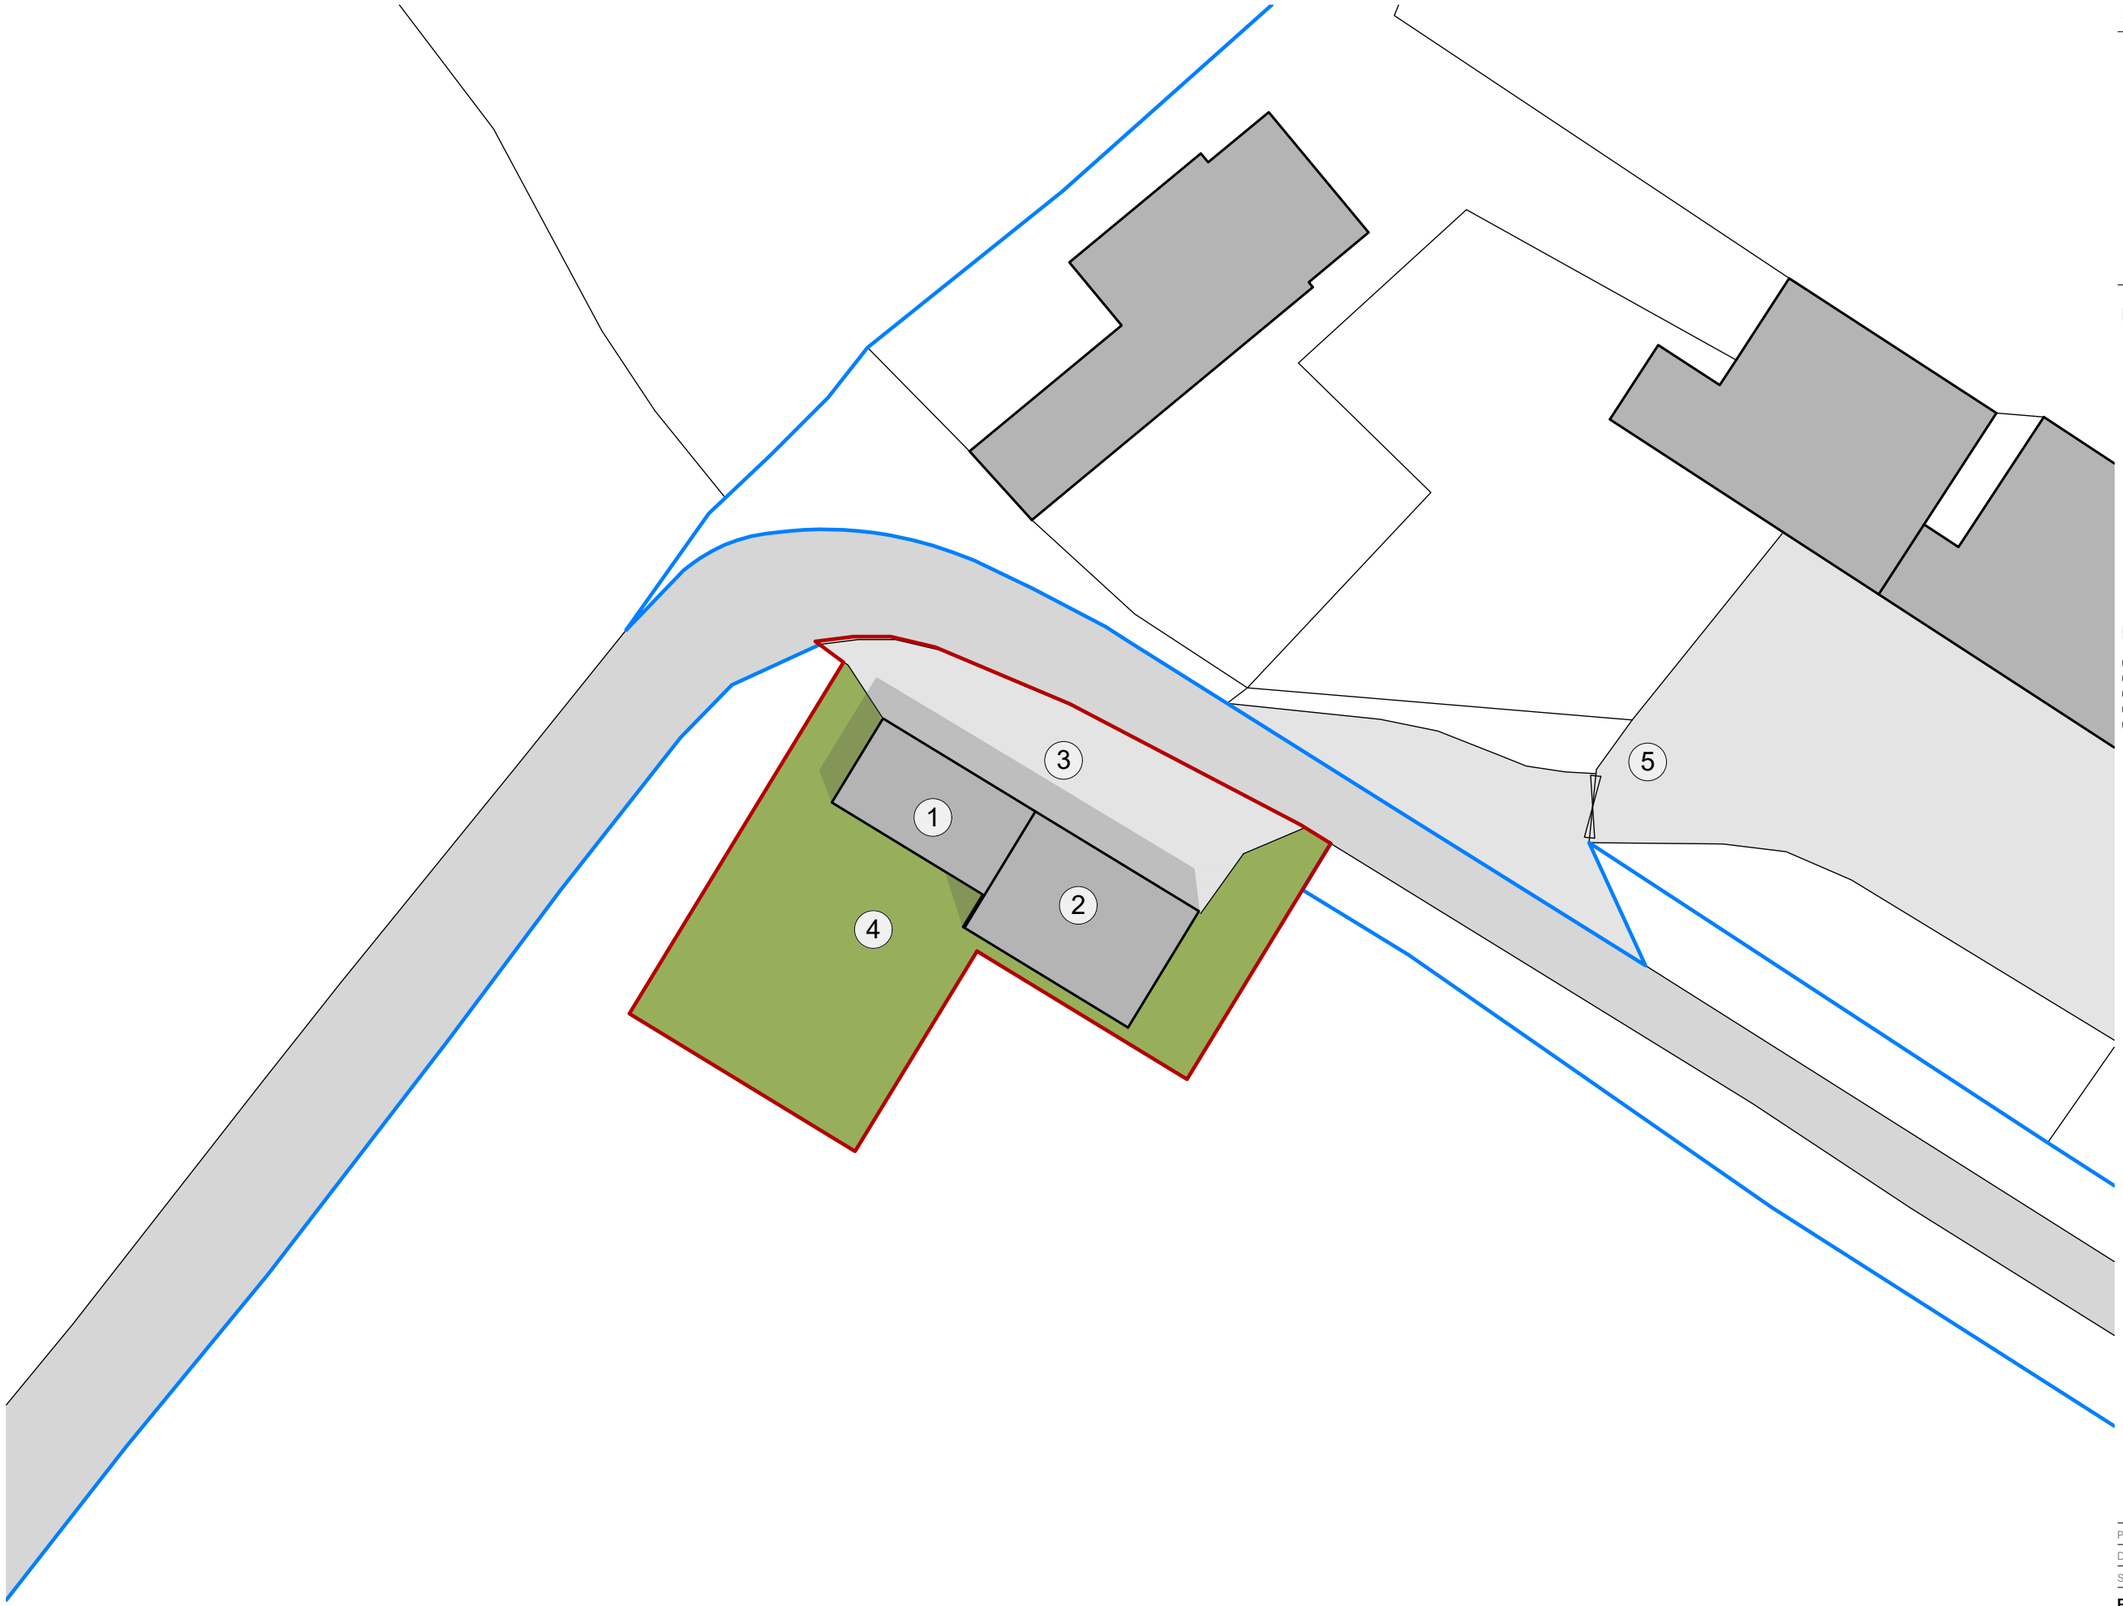


Site Location Plan 1:2500

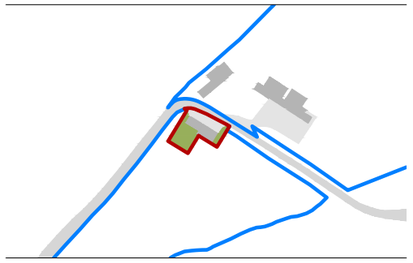

Drawing Key

- Site Boundary (321m²)
- Ownership Boundary
- Existing Buildings
- Existing Highway/ Driveway
- Existing Fence/Boundary
- Existing Field

Drawing Label Key

01/ Existing Barn Outbuilding
02/ Existing Covered Car Port
03/ Existing Hard standing
04/ Existing Field
05/ Existing Hard landscaped Yard with gated access

N

Project. Greenway, Grange Road, Whitchurch, SY13 3DR

Drawing No. A003 | Revision. P02

Scale. 1:250 | Paper Size. A3 | 12.02.2026

Existing Site Plan

Clwydian Planning