
North

Ordnance Survey©
UKmapcentre.com

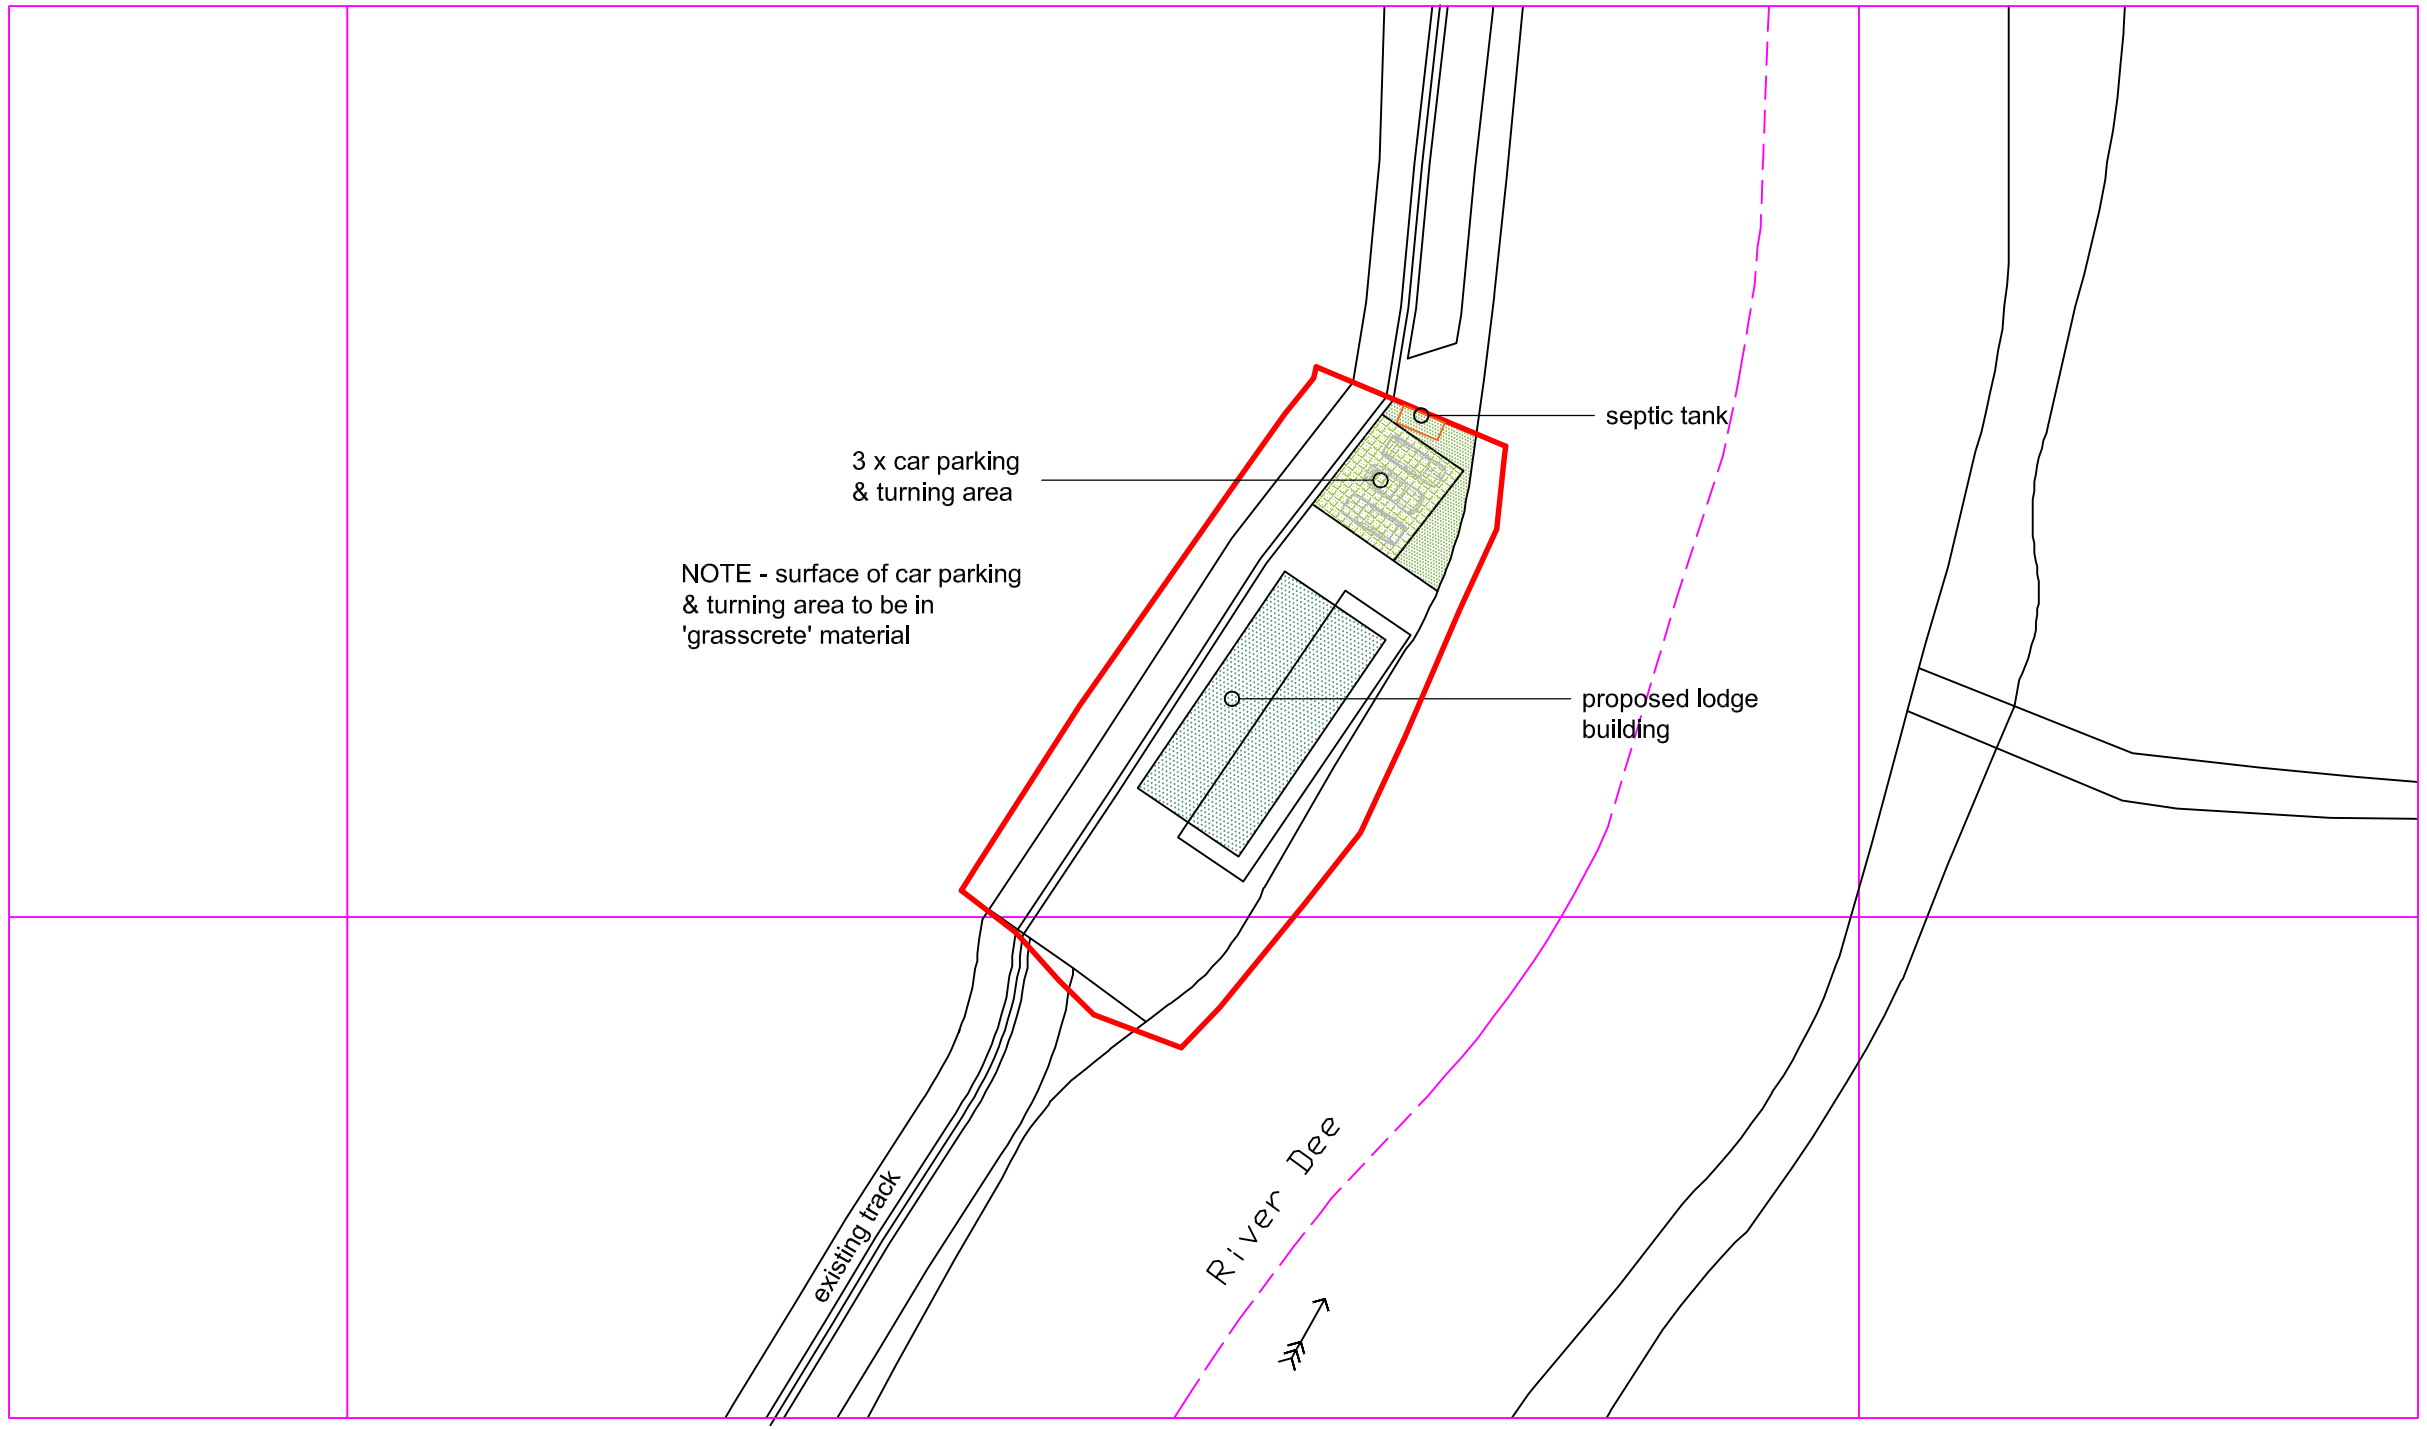

Reproduced from the Ordnance Survey 1:2500 map with the permission
of the Controller of Her Majesty's Stationery Office Crown Copyright

go2plan
Planning & Design
Tel: 07957 634478 email: jon@go2plan.co.uk

PROPOSED SITE PLAN
PROPOSED LODGE BUILDING @
LAND AT ALMERE FARM, ALMERE FERRY ROAD
TREVALYN, ROSSETT
WREXHAM, LL12 0BY

0 10m 20m 30m 40m
Scale bar in metres

Dwg No.	**ALR 005**
Scale:	**1: 500 @ A3**
date:	**23.02.26**
drawn:	**jon evans**