

Site Location Plan 1:2500

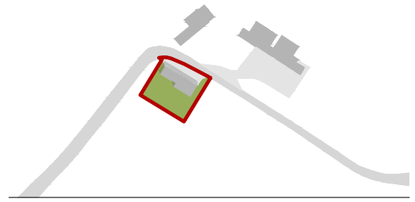

Drawing Key

- Existing Wall Fill
- Existing Slate Tile Roof
- Metal Profile Roof

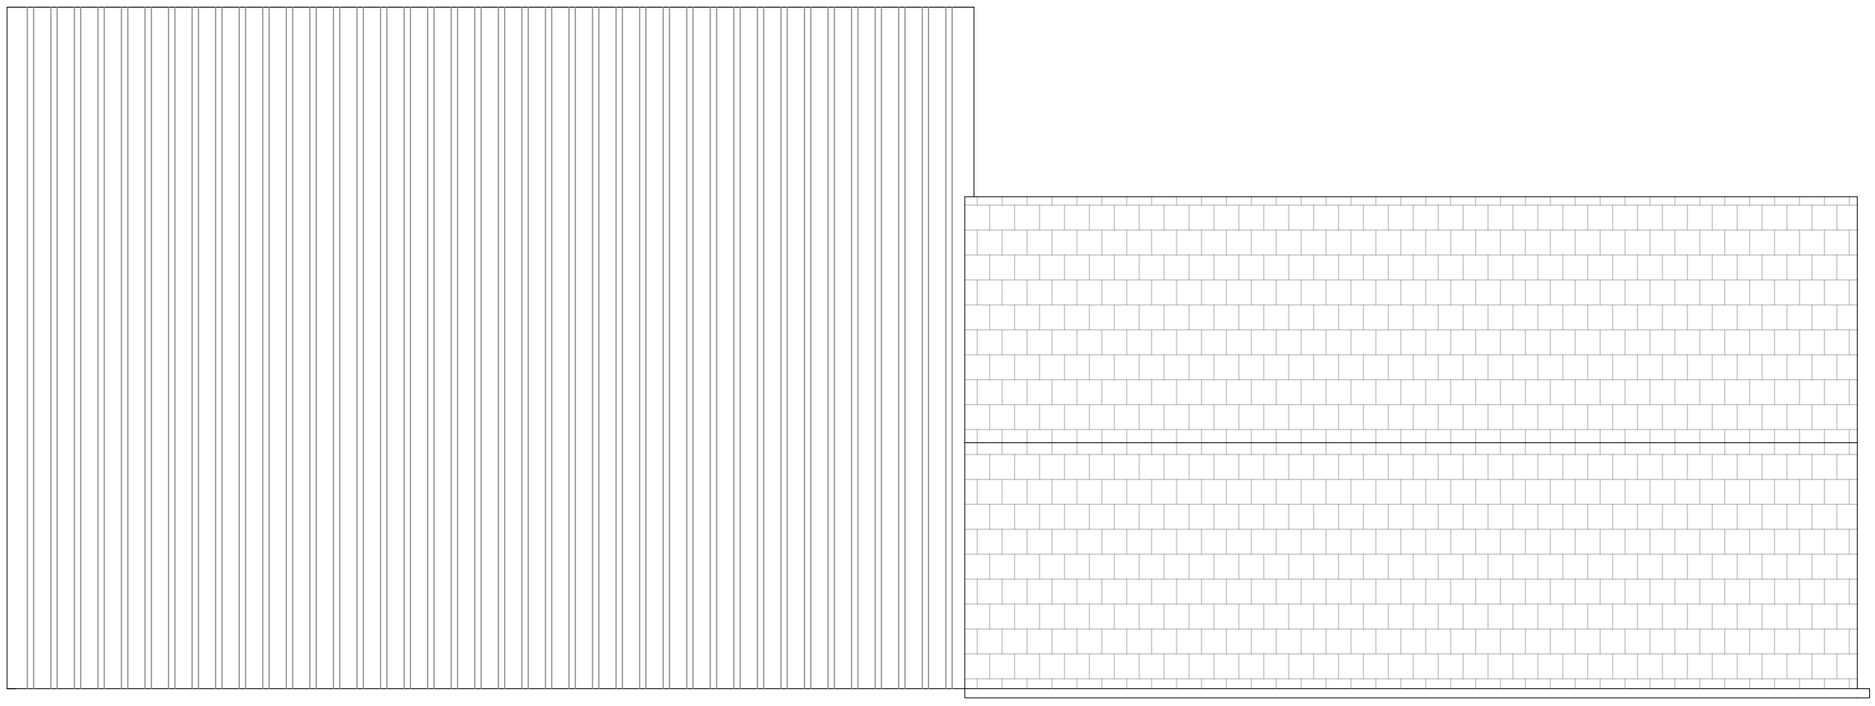

Existing Roof Plan

Project. Greenway, Grange Road, Whitchurch, SY13 3DR

Drawing No. A006 | Revision. P01

Scale. 1:50 | Paper Size. A3 | 02.12.2025

Existing Barn Roof Plan

Clwydian Planning