
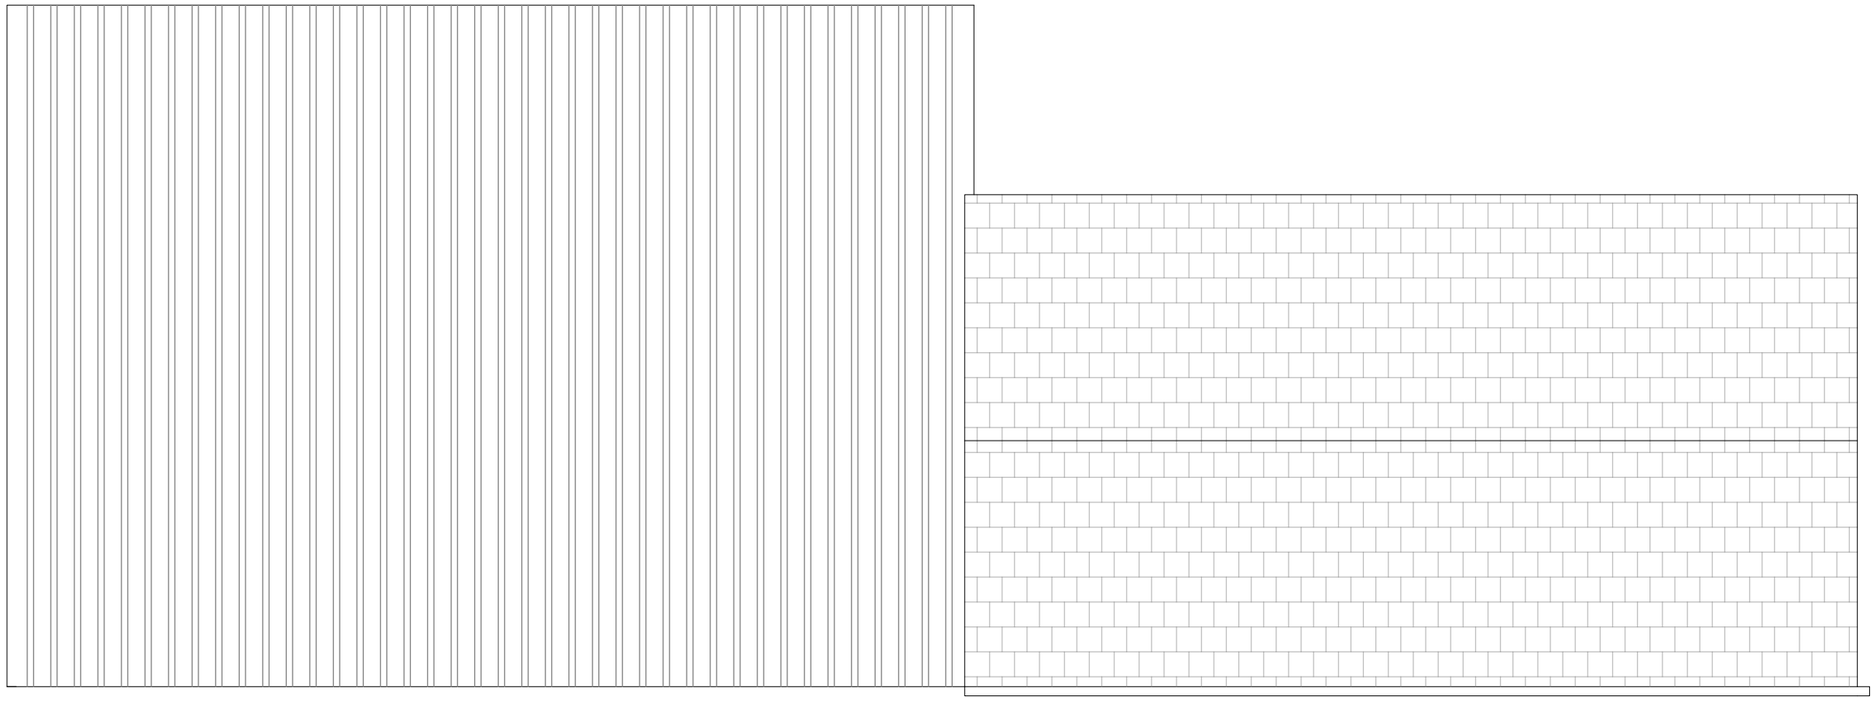



Proposed Roof Plan

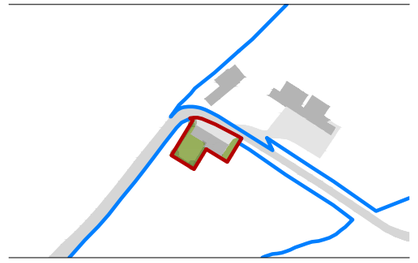

Drawing Key

Proposed Wall Fill

Proposed Slate Tile Roof

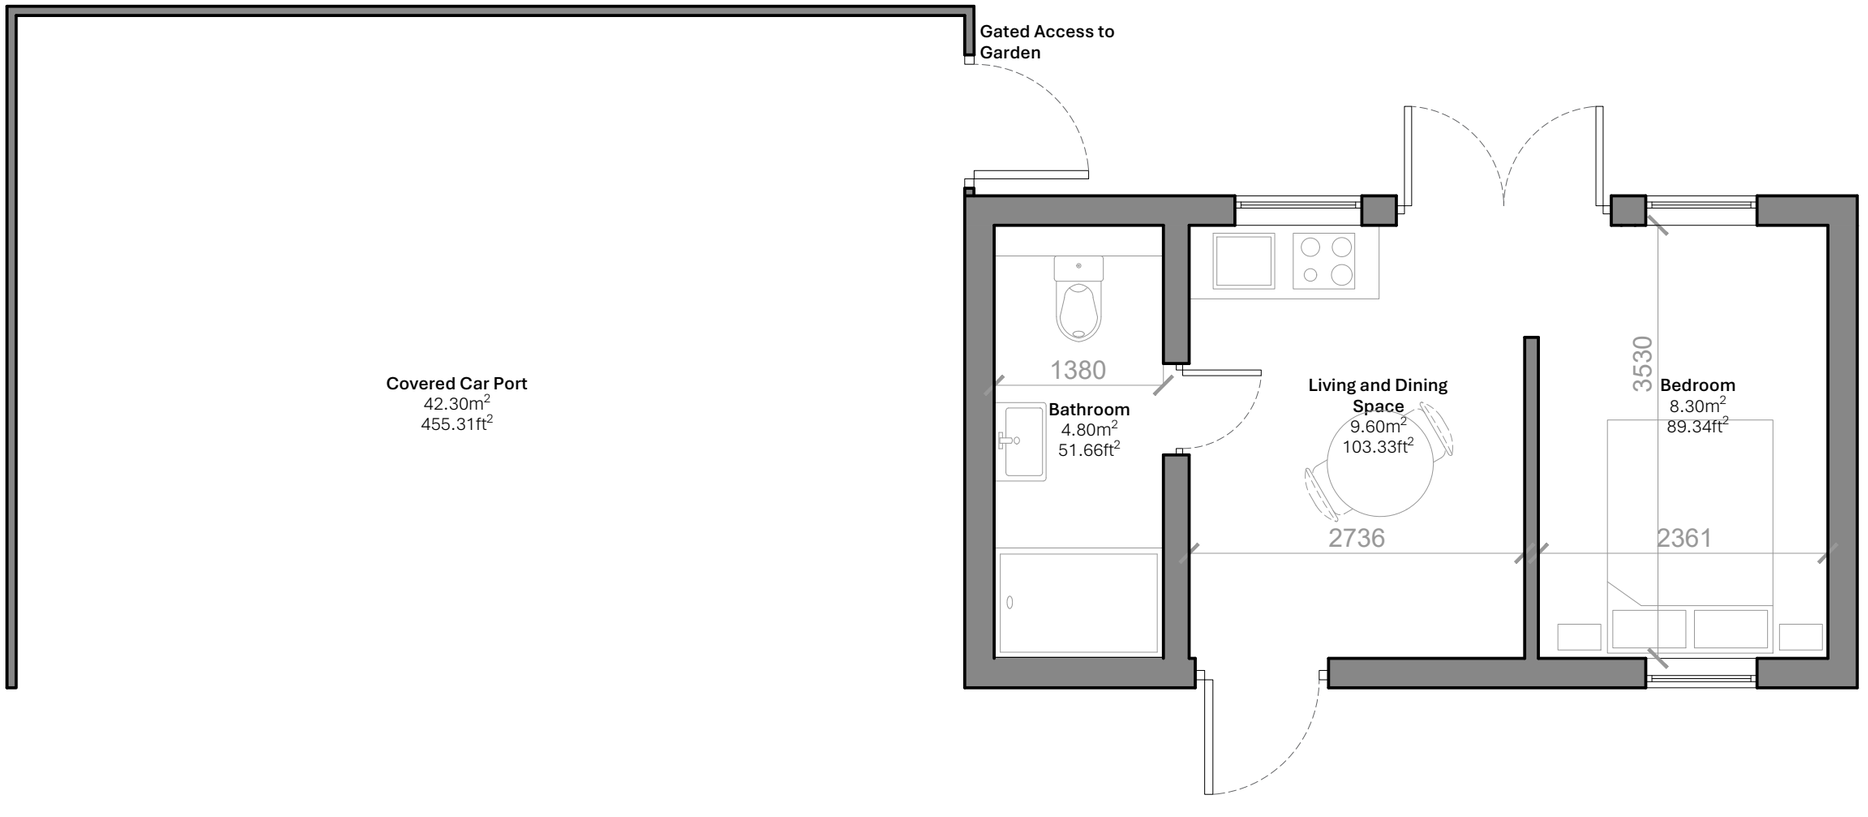

Proposed Ground Floor Plan

Gross External Area (GEA): 72.60 m²/781.45ft²

Gross Internal Area (GIA): 24.00 m²/258.33ft²

Project. Greenway, Grange Road, Whitchurch, SY13 3DR

Drawing No. A009 | Revision. P02

Scale. 1:50 | Paper Size. A3 | 12.02.2026

Proposed Barn Plans

Clwydian Planning