
FRONT ELEVATION

1655mm x 2334mm (2/3 THE SIZE OF MAIN SIGN) A2
(1x) 3mm FRET CUT ALUMINIUM LETTERS
POWDER COATED WHITE
ARROW FIXED TO CLADDING VIA BRASS LOCATORS




3500mm x 3500mm A1
(1x) NEW FULLY ILLUMINATED ECONOFLEX BOX
MAC TAC 9702-06 ORANGE VINYL APPLIED TO PVC SKIN
BOX TO BE POWDERCOATED RAL 2009
BIRD SPIKE REQUIRED ON TOP OF SIGN

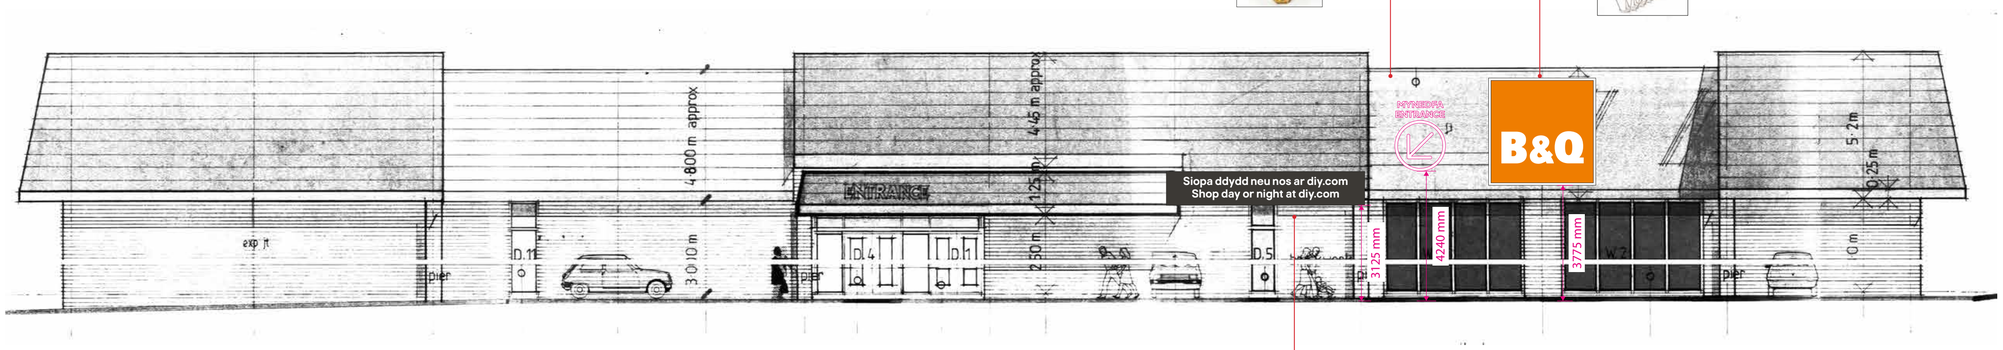



5300mm x 1100mm A3
(1x) FOLDED ALUMINIUM TRAY COATED GREY
(RAL# 7021) FRET CUT VINYL TEXT APPLIED TO
THE FACE 50MM RETURNS (ALL ROUND)
FIXED VIA FABRICATED FRAMEWORK.

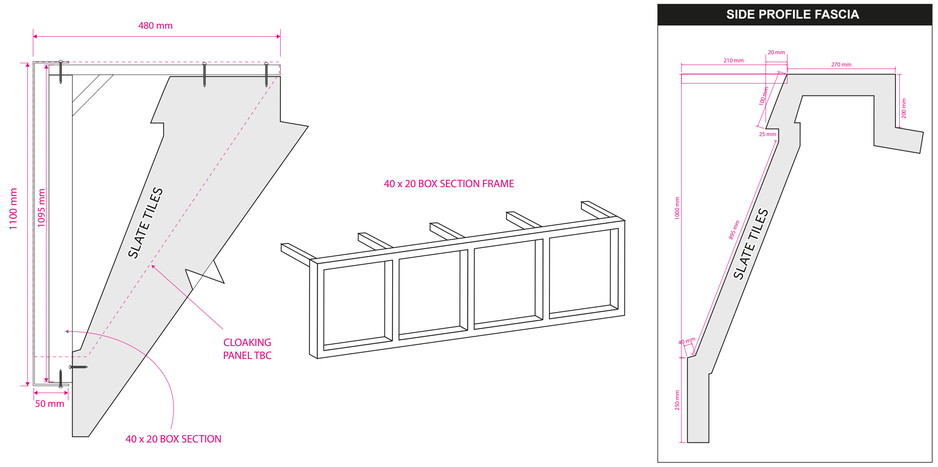

SIDE PROFILE FASCIA

EXISTING




1:100
2m 0 2m 4m 6m 8m 10m

SCALE 1:100 @A1

COMPANY	B&Q
BRANCH LOCATION	WREXHAM
DESIGNS	Designs Signage Solutions Ltd. Innovation Drive, Ipark Industrial Estate, Hull, HU5 1SG

SIDE ELEVATION

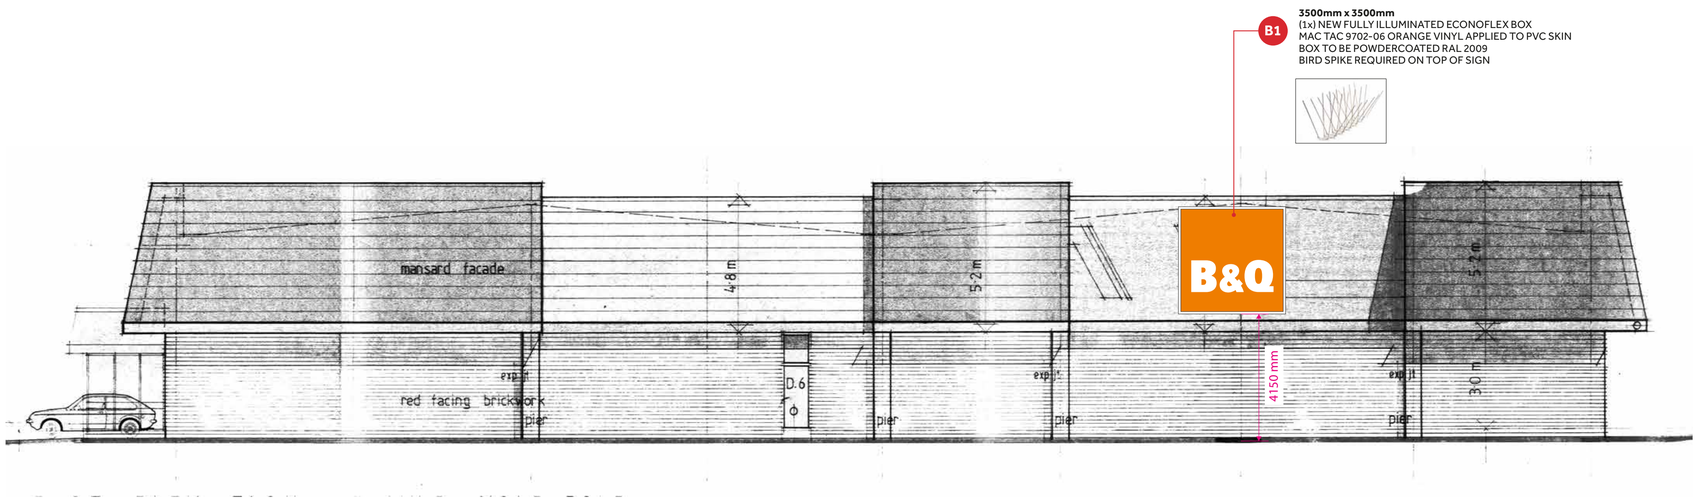


SCALE 1:100 @A1

EXISTING



COMPANY	B&Q
BRANCH LOCATION	WREXHAM
DESIGNS	Designs Signage Solutions Ltd. Innovation Drive, Ipark Industrial Estate, Hull, HU5 1SG

REAR ELEVATION

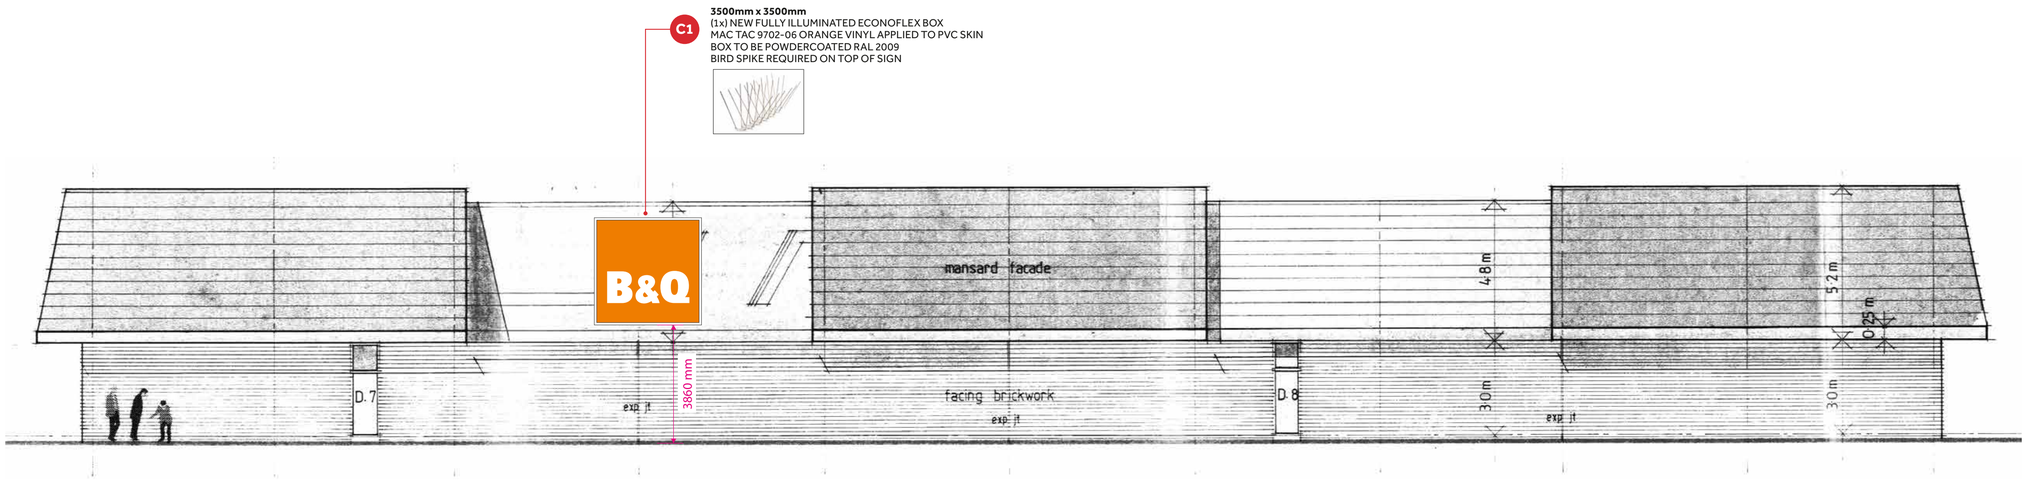

EXISTING



1:100

2m 0 2m 4m 6m 8m 10m


SCALE 1:100 @A1

COMPANY	B&Q
BRANCH LOCATION	WREXHAM
DESIGNS	Designs Signage Solutions Ltd. Innovation Drive, Ipark Industrial Estate, Hull, HU5 1SG

SECTION DETAIL


ECONOFLEX BOX

A1, B1, C1

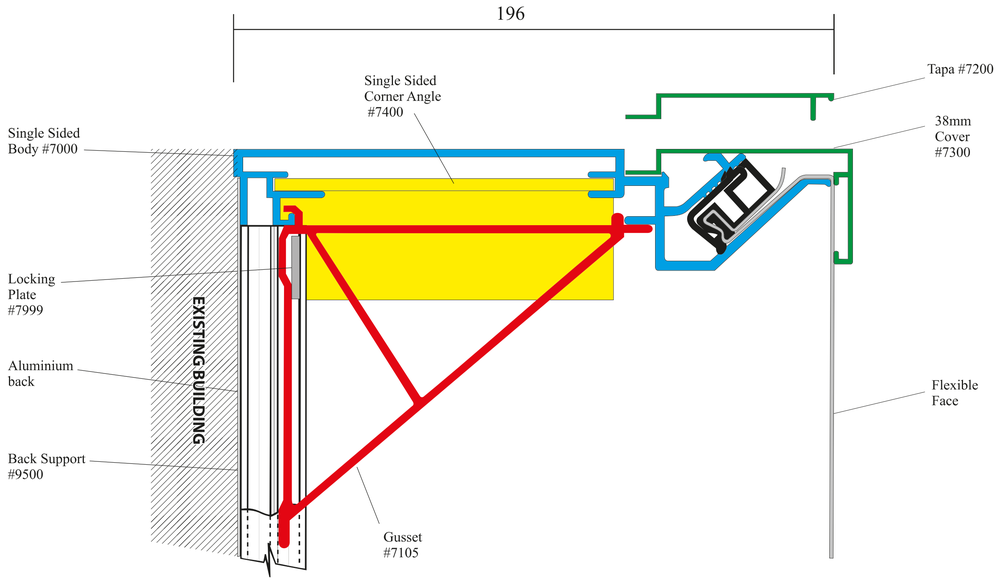


FOLDED ALUMINIUM TRAY & BOX SECTION

A3

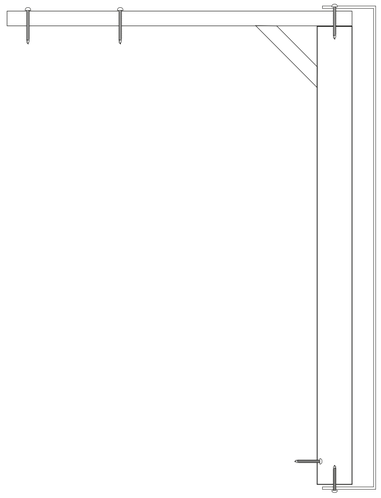

FREY CUT ALUMINIUM

A2.

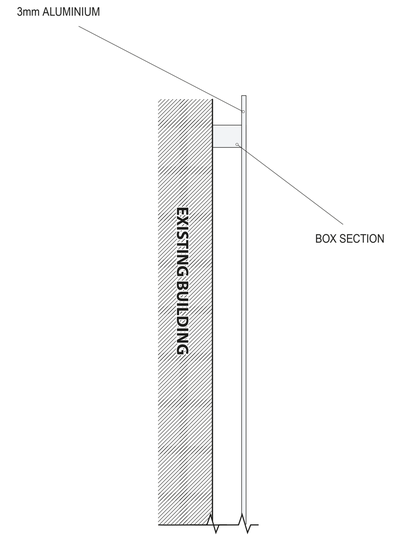




SCALE 1:1 @A1

COMPANY	B&Q
BRANCH LOCATION	BELVEDERE
DESIGNS	Designs Signage Solutions Ltd. Innovation Drive, Ipark Industrial Estate, Hull, HU5 1SG

POST SIGNS

D1 **(7No) SINGLE SIDED**
FLAT ALUMINIUM PANEL C/W SIGN FIX CHANNEL TO THE REVERSE
COATED ALL ROUND ORANGE (RAL# 2009)
FRET CUT VINYL DETAIL TO FACE
SIGNS SUPPLIED WITH NEW 76MM POSTS AND CLIPS
POST TO BE 3 METRES IN HEIGHT FROM FLOOR & 500mm BELOW GROUND LEVEL

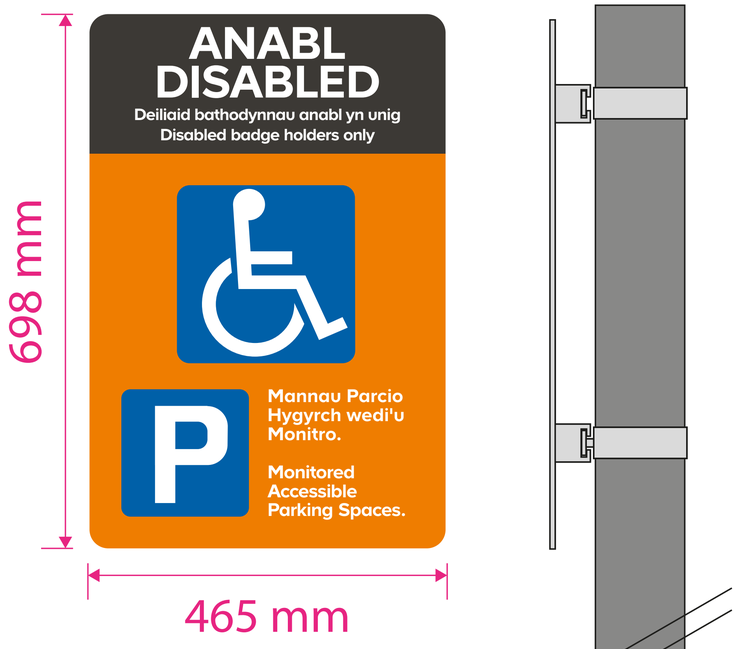

EXISTING




1:2
40mm 0 40mm 80mm 120mm 160mm 200mm

SCALE 1:2 @A1

COMPANY	B&Q
BRANCH LOCATION	WREXHAM
DESIGNS	Designs Signage Solutions Ltd. Innovation Drive, Ipark Industrial Estate, Hull, HU5 1SG

SIGN LOCATIONS

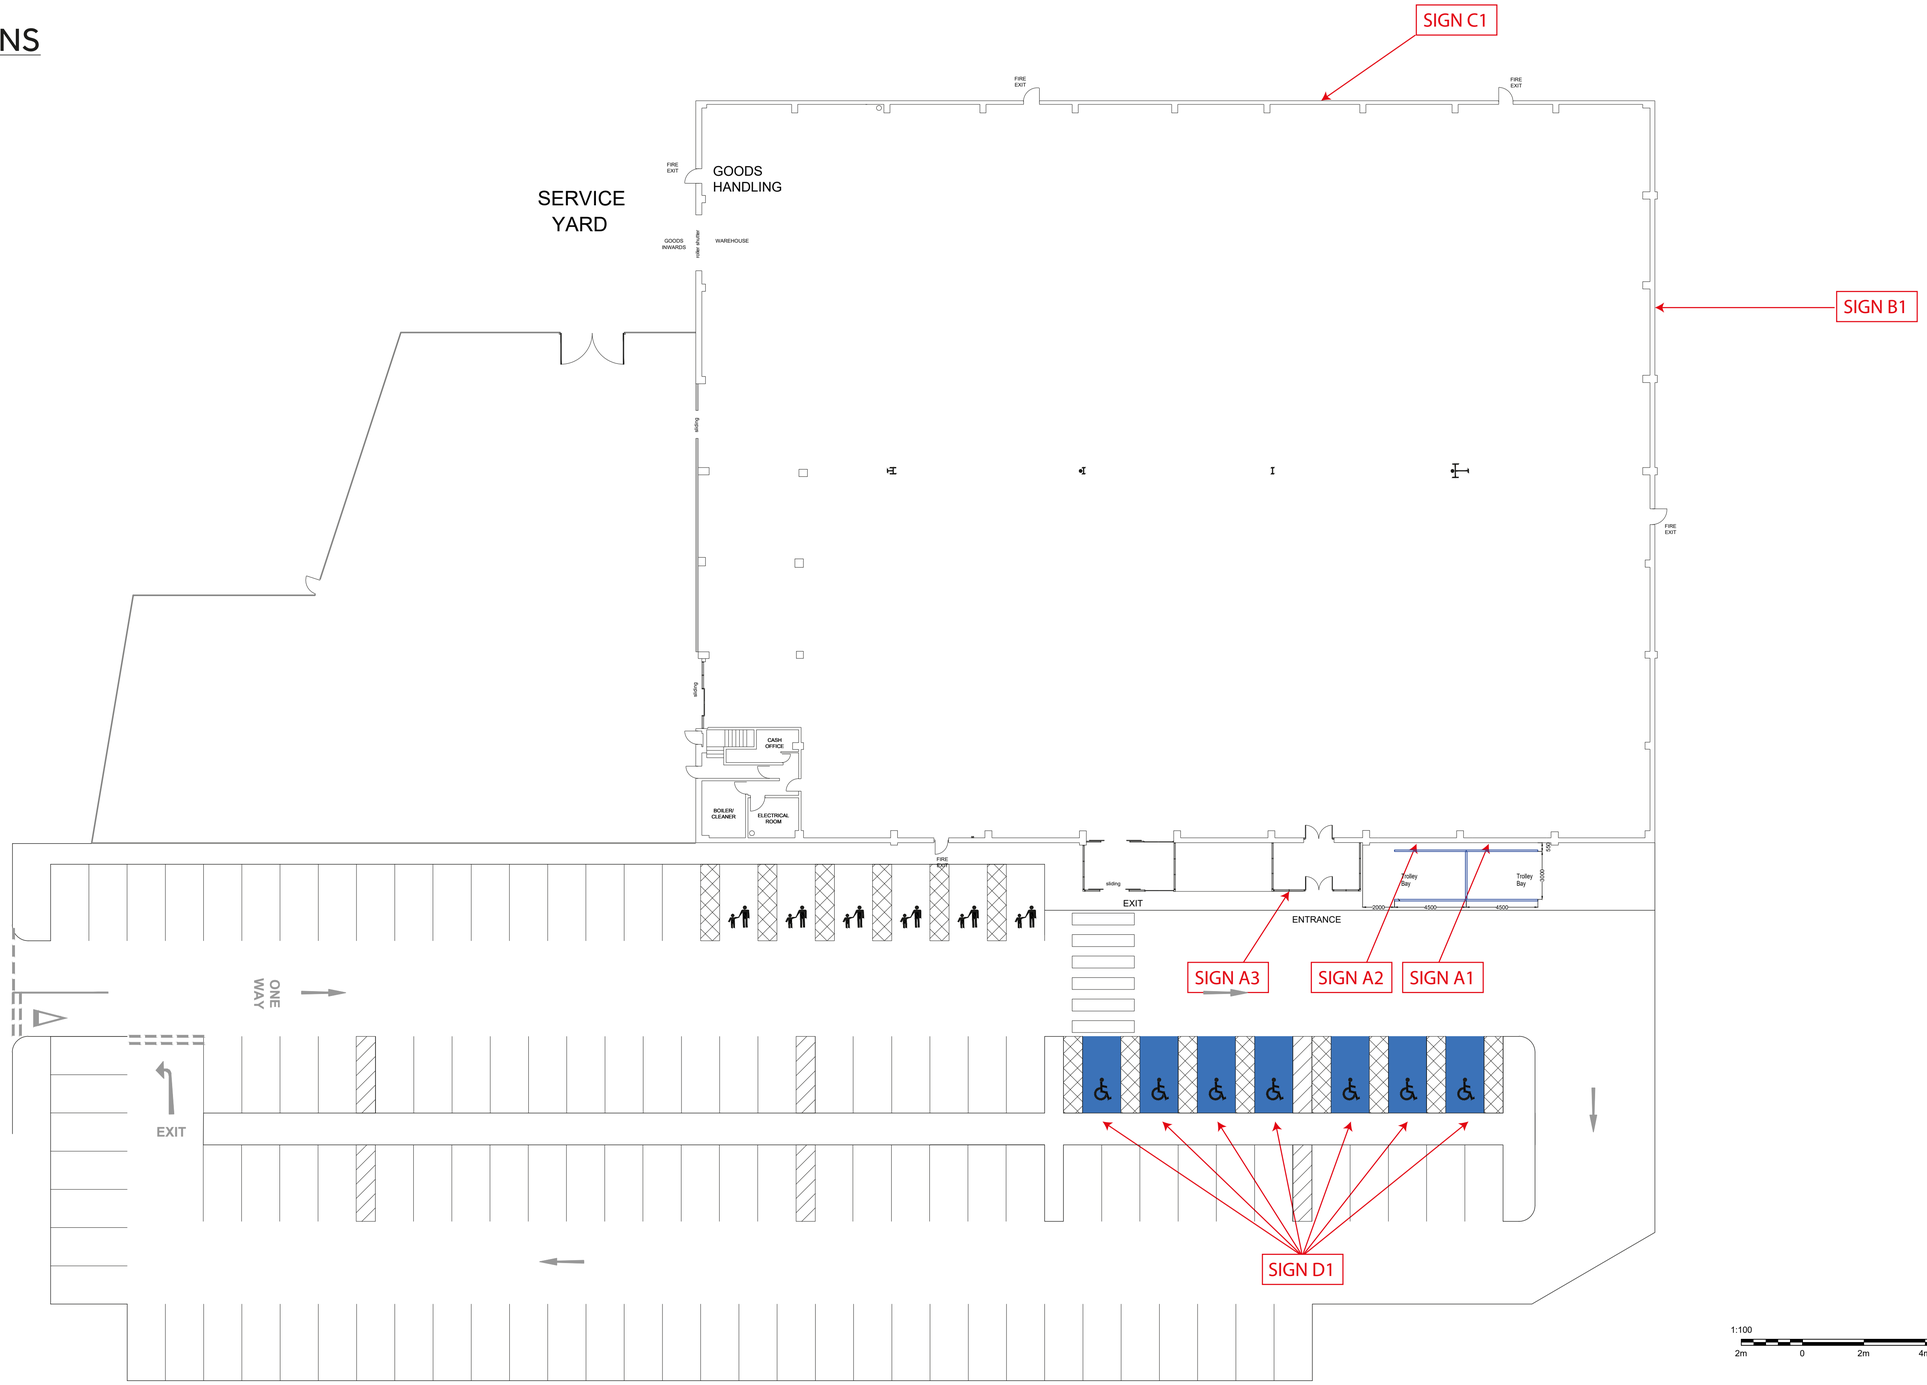

1:100

2m 0 2m 4m 6m 8m 10m

SCALE 1:100 @A1

COMPANY	B&Q
BRANCH LOCATION	WREXHAM
DESIGNS	Designs Signage Solutions Ltd. Innovation Drive, Ipark Industrial Estate, Hull, HU5 1SG