

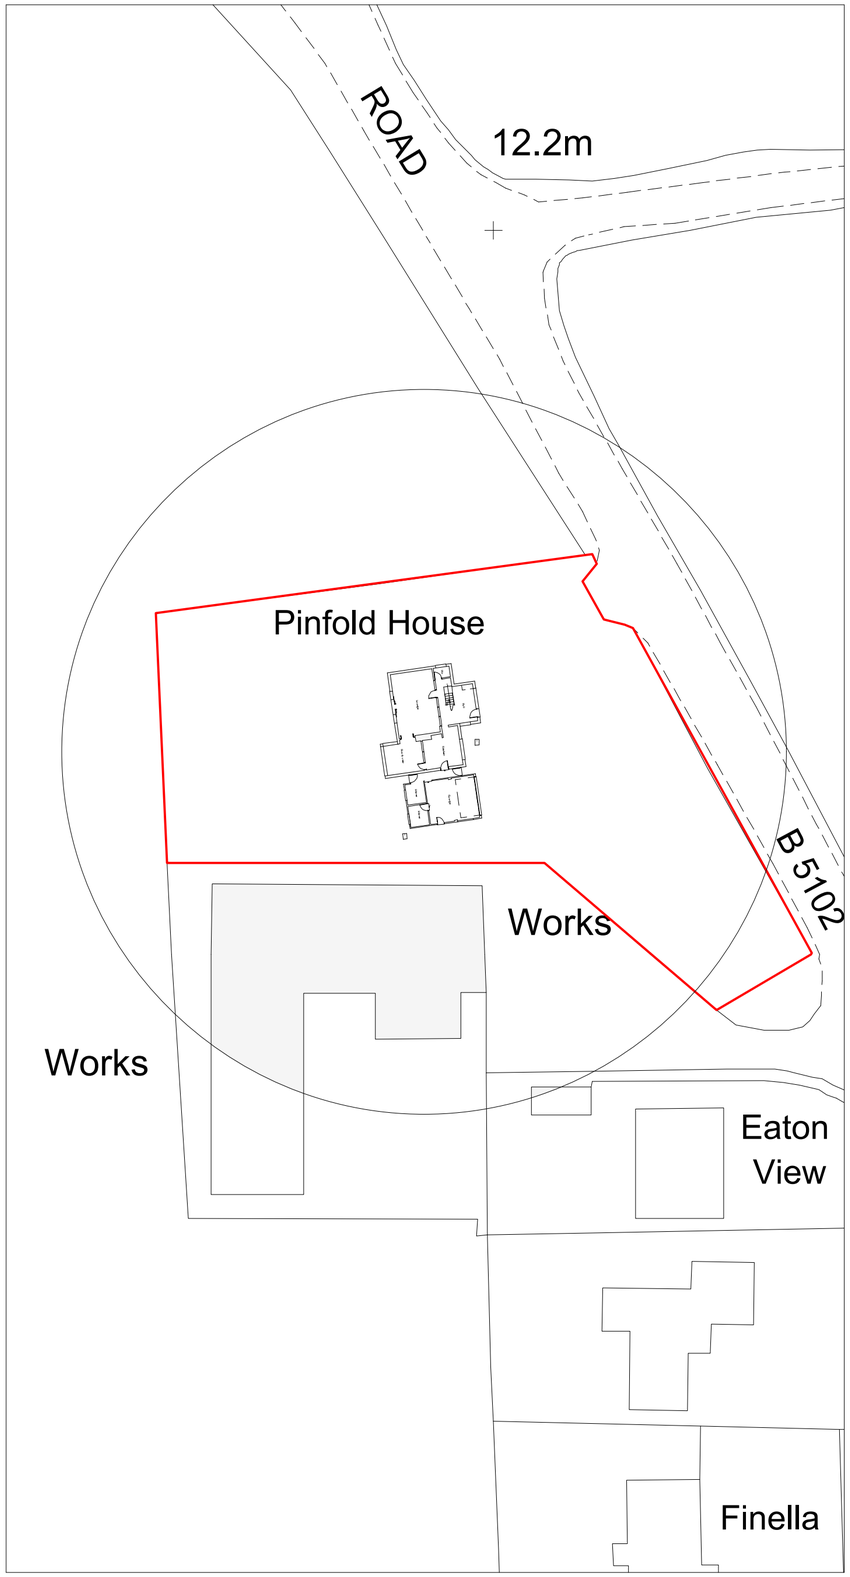


Site Plan 1:500

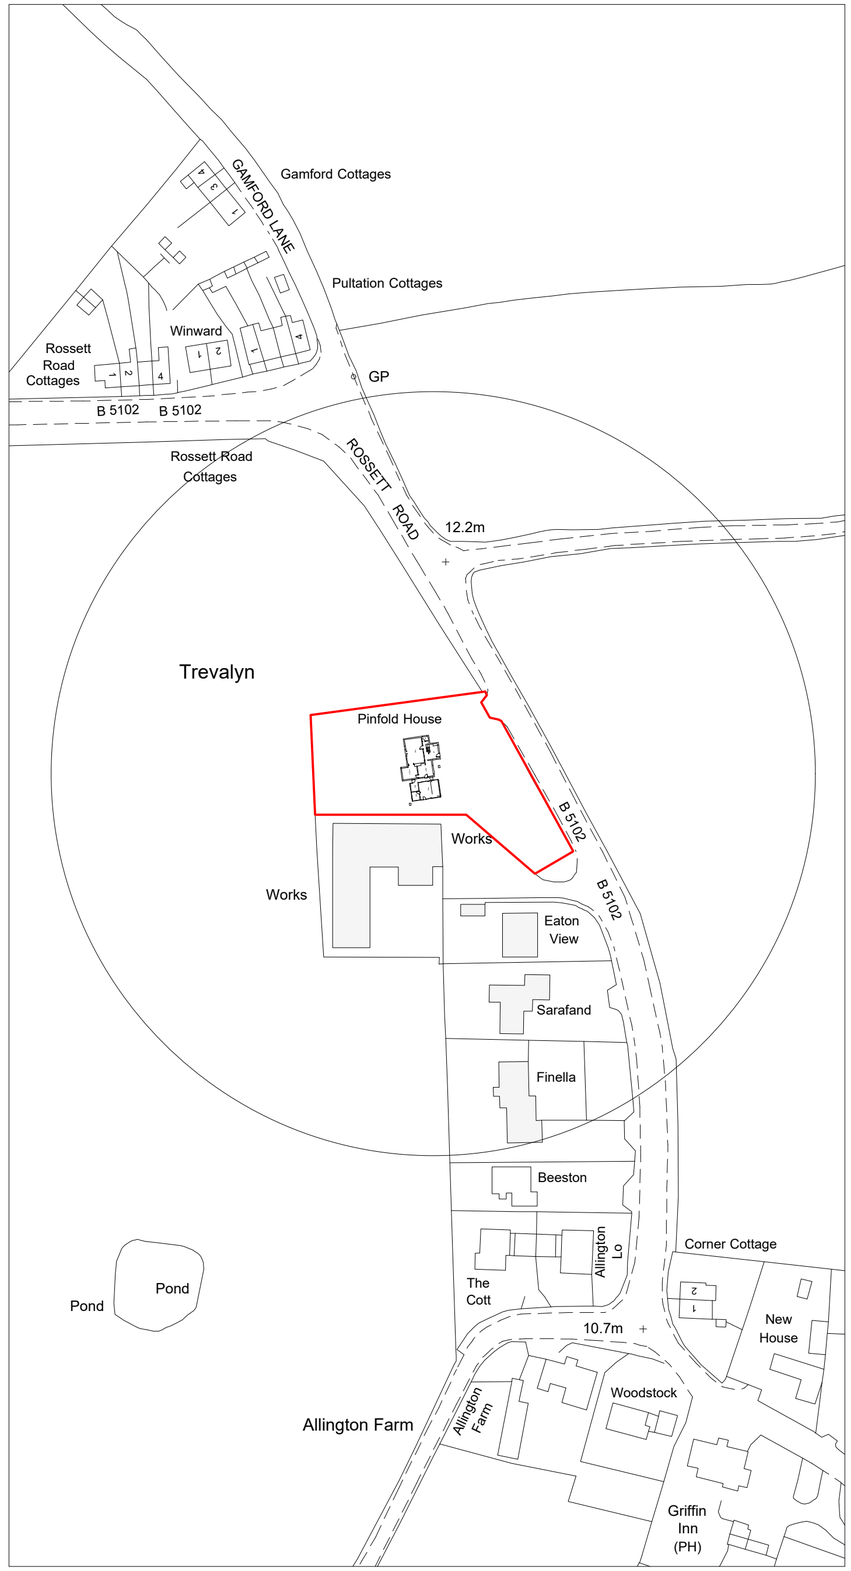

Location Plan 1:1250

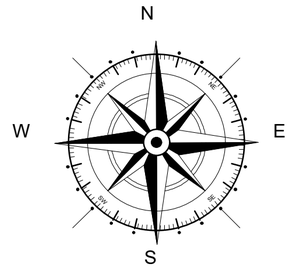

Key

- Surrounding Buildings
- Application Site
- Land owned by applicant

Rev	Date	Detail	Initial

Project:
Proposed alterations at Pinfold House, Trevalyn, Rossett Road, Wrexham, LL12 0DQ

Title: Existing: Site & Location Plan

Scale: (A2) 1:500 & 1:1250

Drawn By: A.Whitby

Date: Feb 2026

Drawing No: C168/007

Sheet: 1 of 1

blueprint
architectural services

partner LABC

Office 3K4,
Redwither Business Tower,
Wrexham. LL13 9XT
Tel: 01978 356500
www.blueprintarchitectural.com

© copyright all rights reserved