

PROPOSED CONVERSION OF A REDUNDANT AGRICULTURAL BUILDING TO A DWELLING AT SMELT FARM, MINERA ROAD, FFRITH, WREXHAM, LL11 5LS


Date November 2025	Drawing No. 1055/3
Scale 1 : 100	Revisions

PROPOSED REAR ELEVATION
(North West)

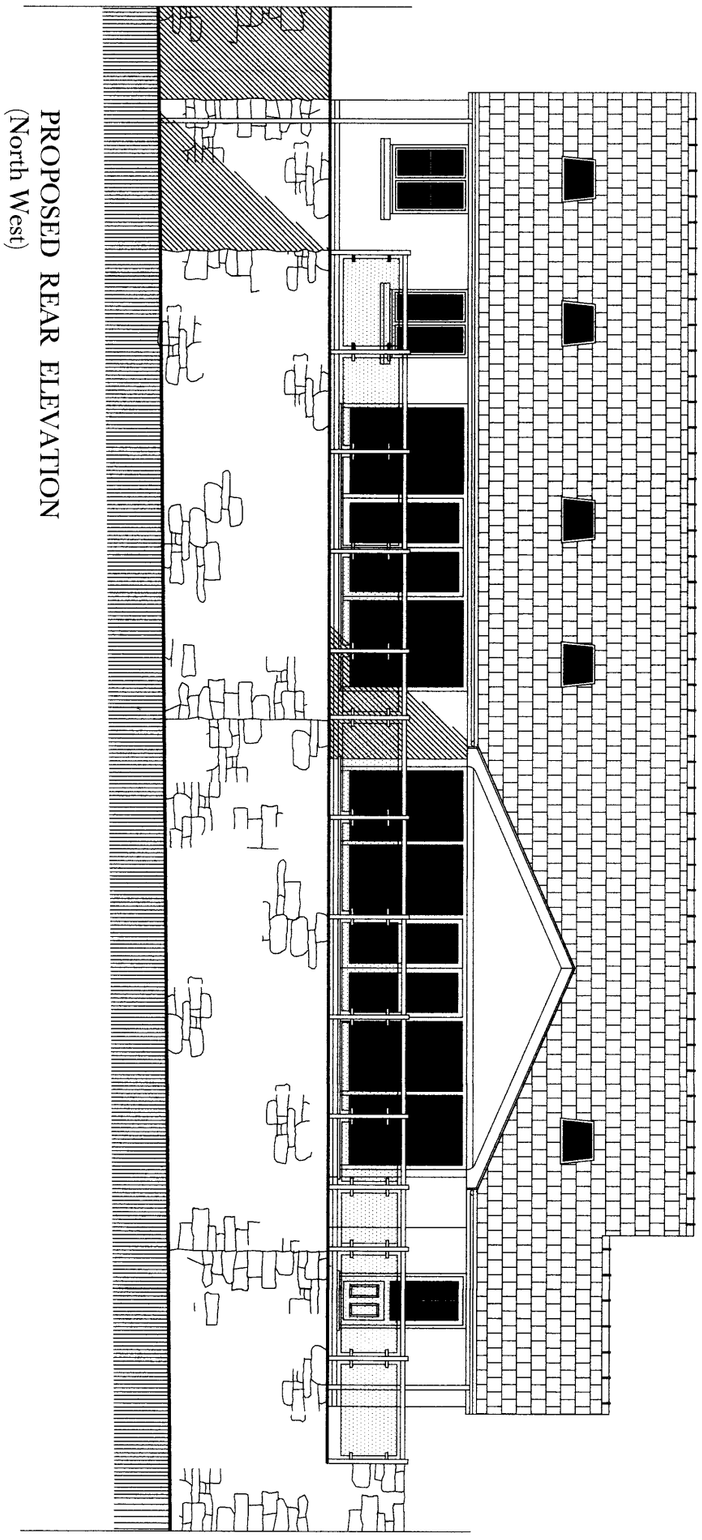

PROPOSED FRONT ELEVATION
(South East)

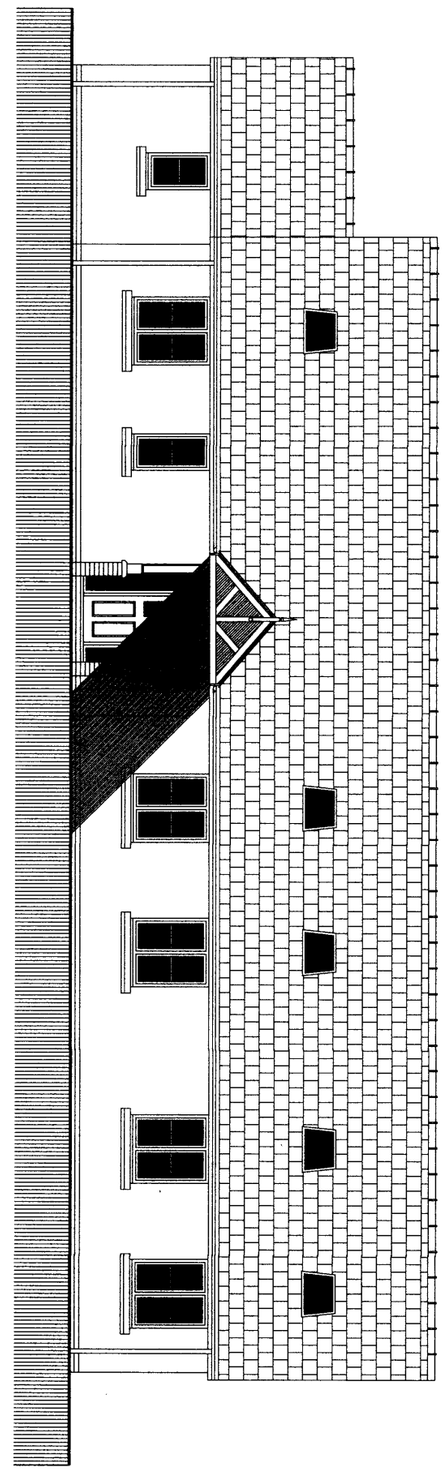

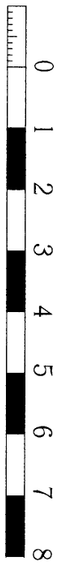

PROPOSED