

PROPOSED CONVERSION OF A REDUNDANT AGRICULTURAL BUILDING TO A DWELLING AT SMELT FARM, MINERA ROAD, FFRITH, WREXHAM, LL11 5LS

Drawing No. 1055/5	Revisions
Date November 2025	
Scale 1 : 100	

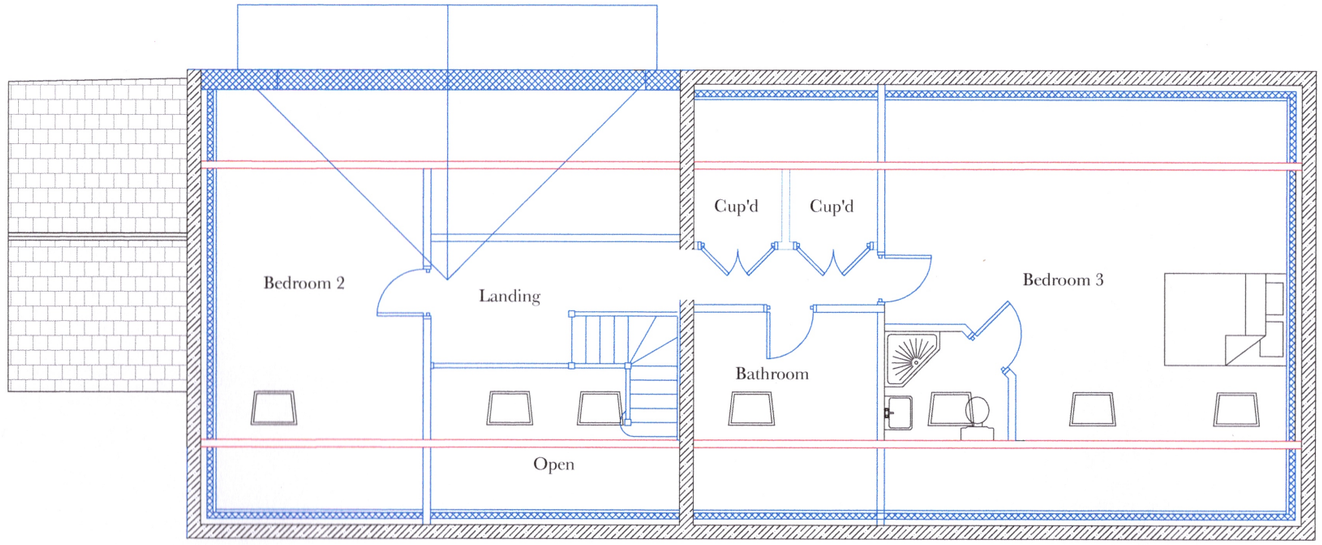

PROPOSED FIRST FLOOR PLAN

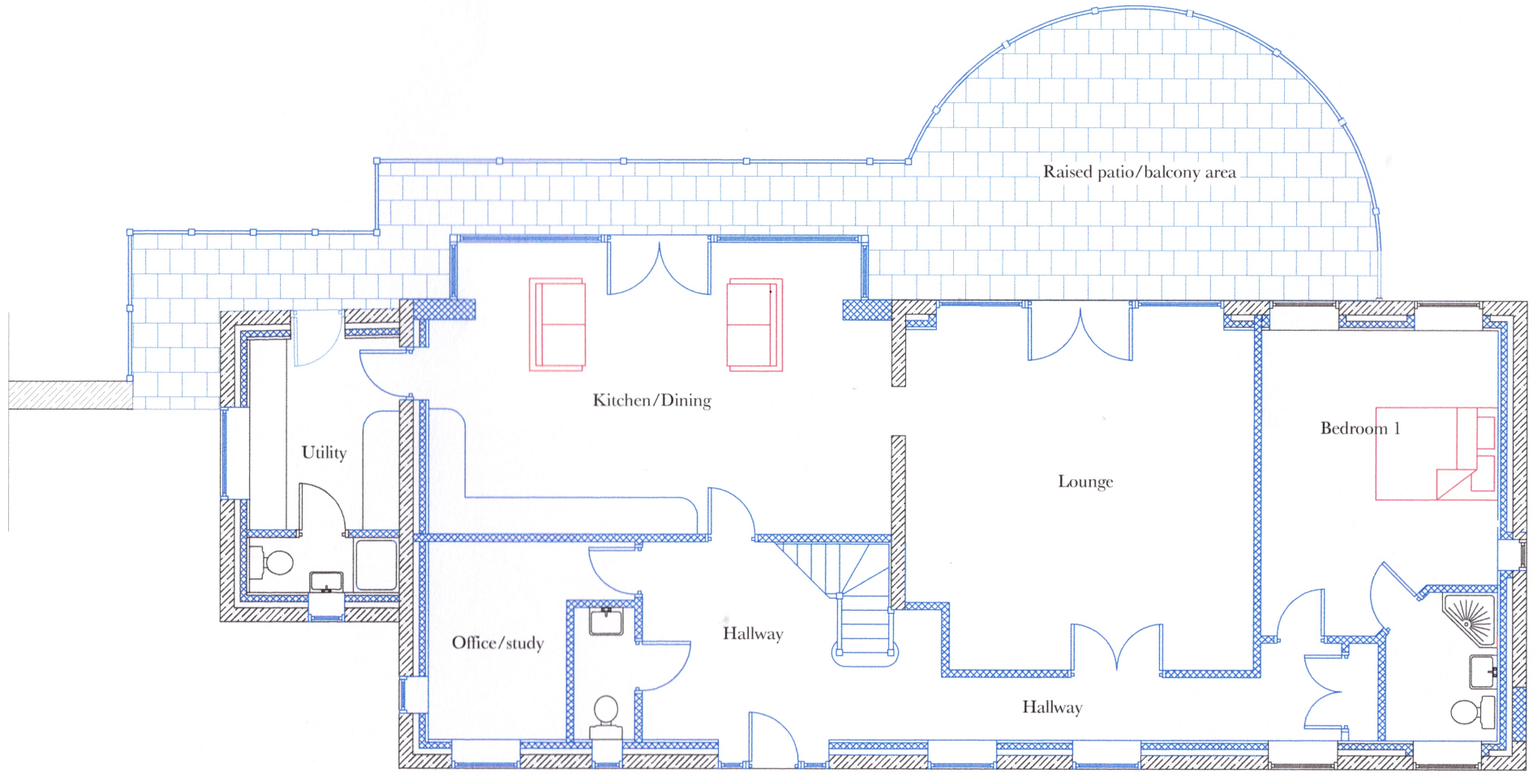

PROPOSED GROUND FLOOR PLAN

0 1 2 3 4 5 6 7 8

PROPOSED