

PROPOSED CONVERSION OF A REDUNDANT AGRICULTURAL BUILDING TO A DWELLING AT SMELT FARM, MINERA ROAD, FFRITH, WREXHAM, LL11 5LS


Date October 2025	Drawing No. 1055/1
Scale 1 : 100	Revisions

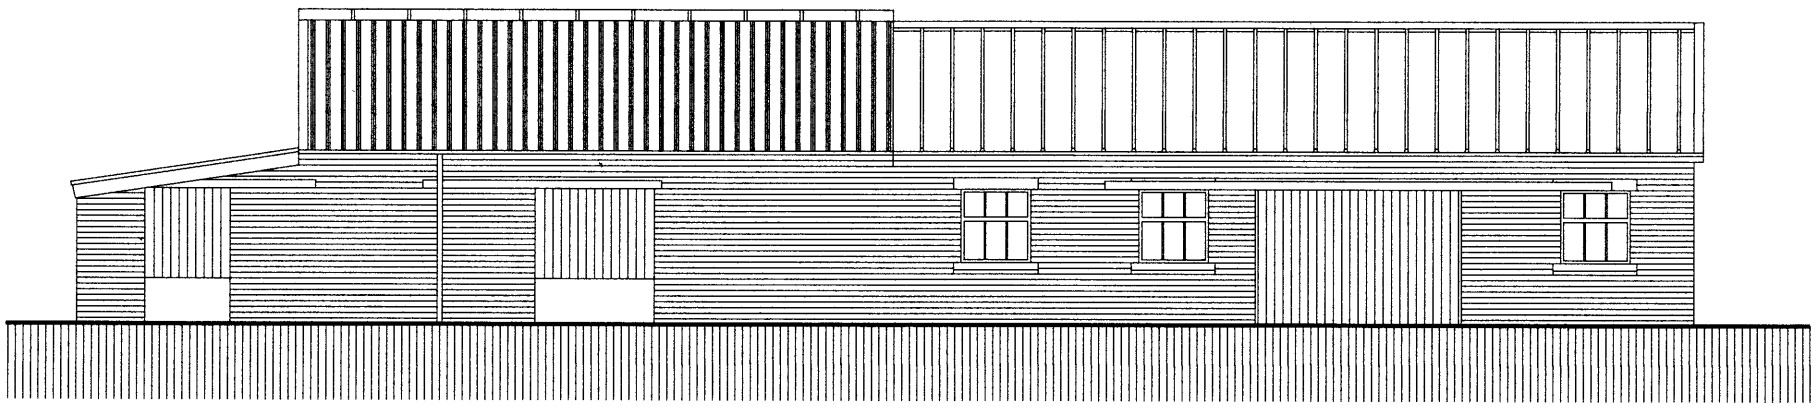


EXISTING FRONT ELEVATION (To road)
(South East)

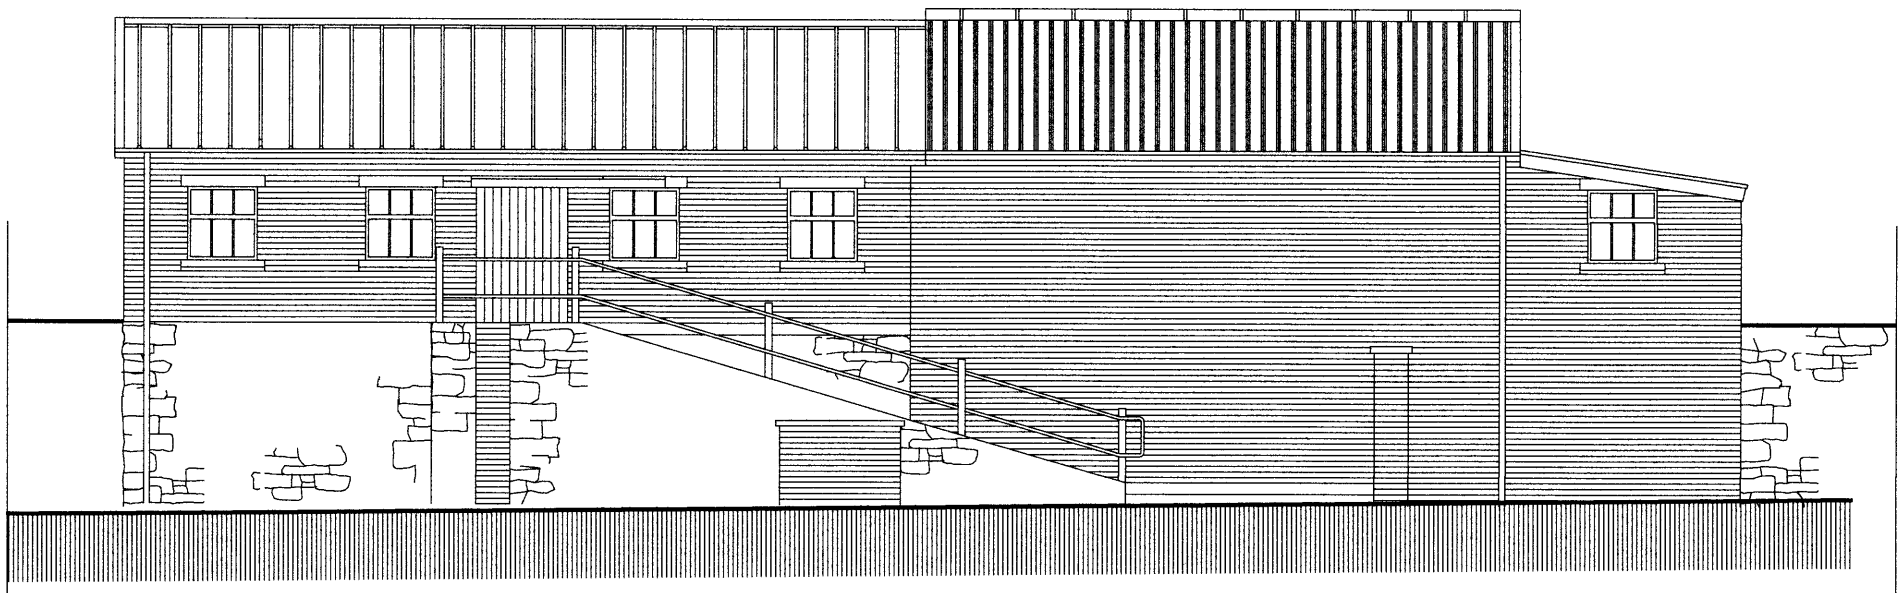

EXISTING REAR ELEVATION
(North West)

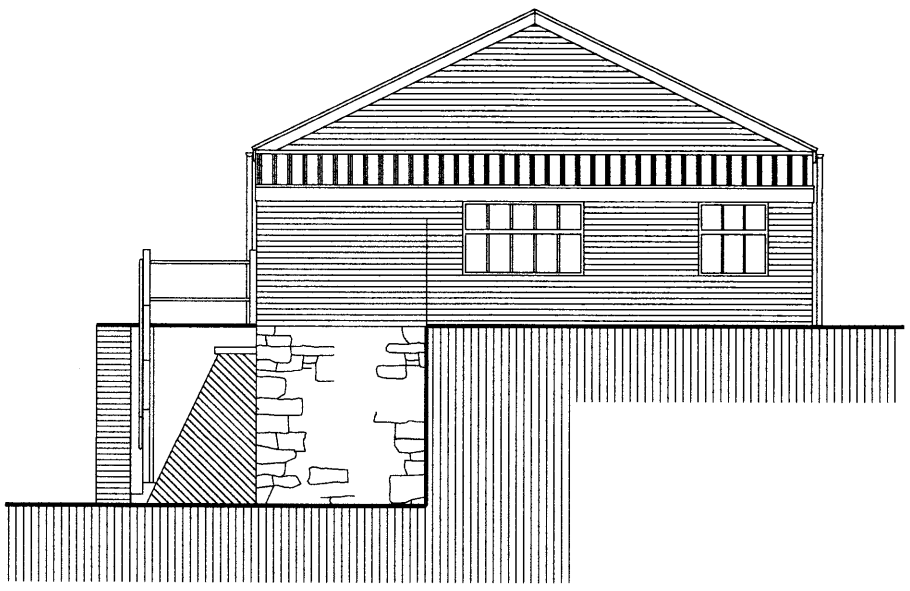

EXISTING SIDE ELEVATION
(South West)

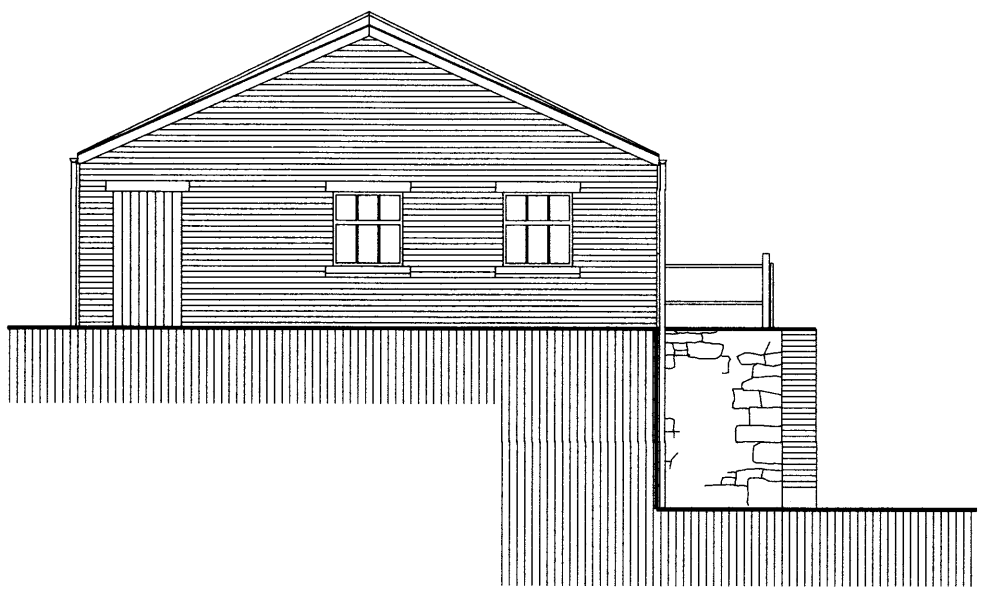

EXISTING SIDE ELEVATION
(North East)

EXISTING

0 1 2 3 4 5 6 7 8