
SITE PLAN

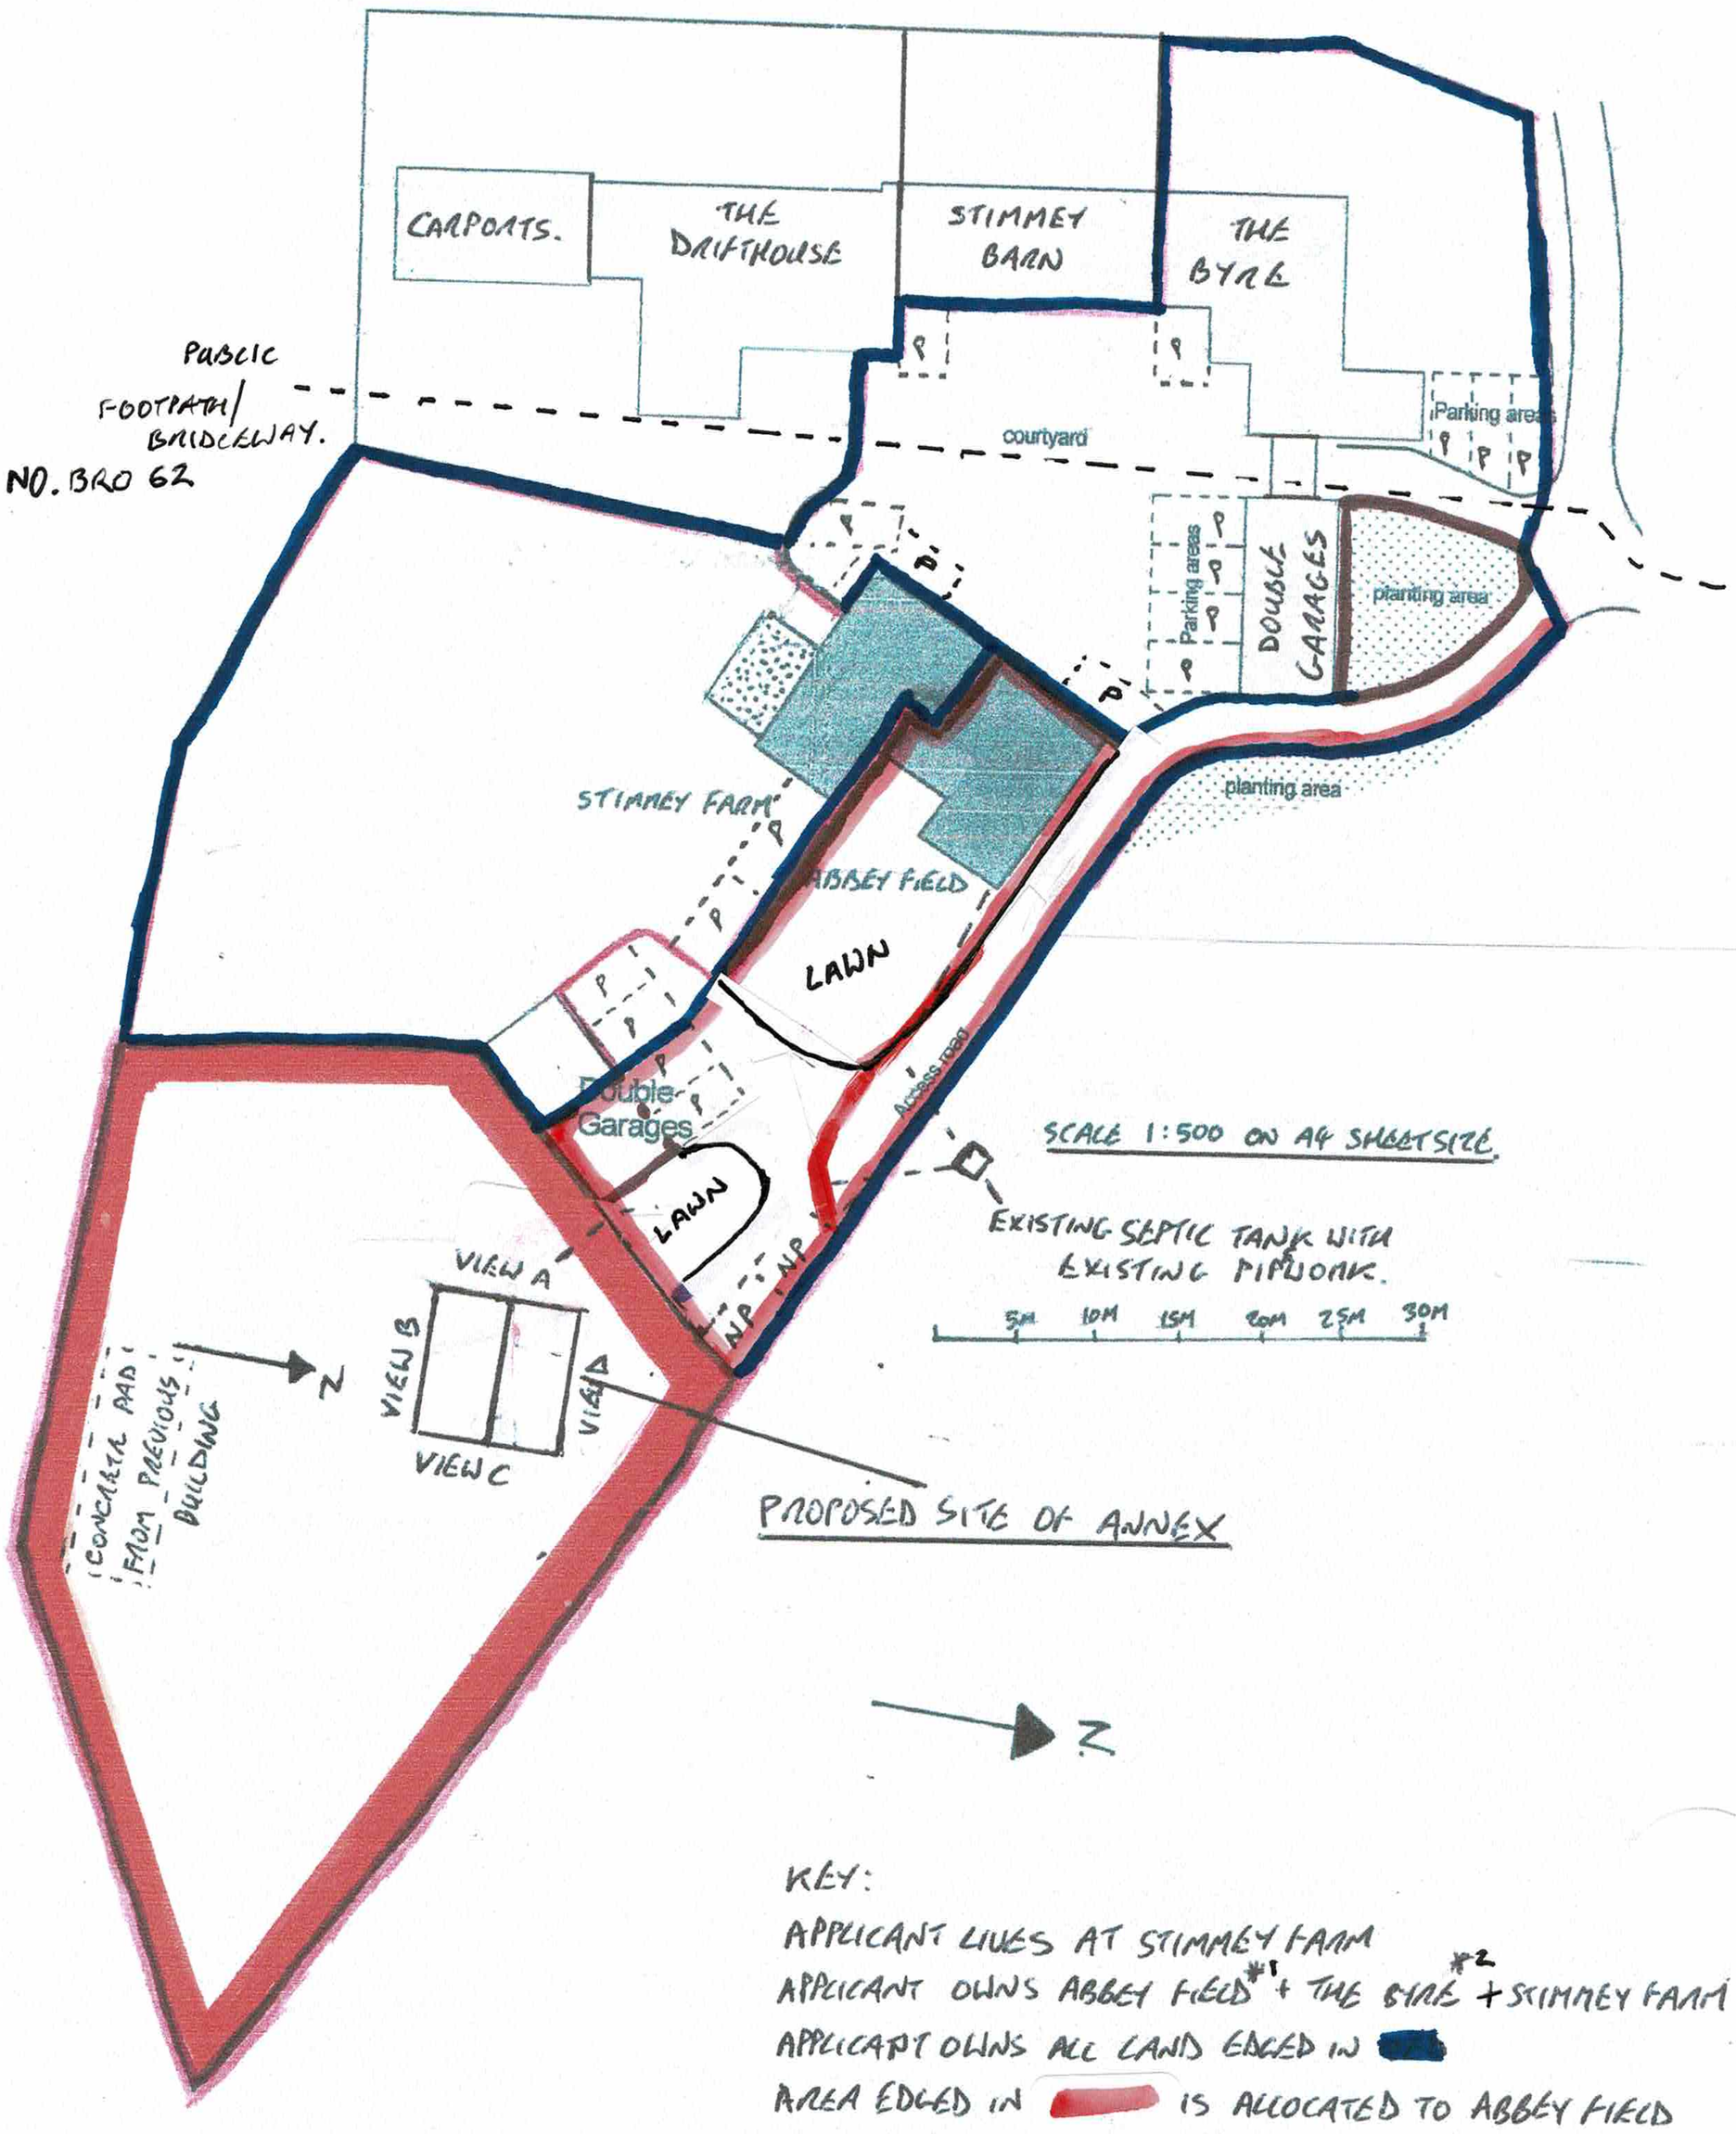

SCALE 1:500 ON A4 SHEETSIZE.

KEY:

APPLICANT LIVES AT STIMMEY FARM

APPLICANT OWNS ABBEY FIELD*1 + THE BYRE*2 + STIMMEY FARM

APPLICANT OWNS ALL LAND EDGED IN

AREA EDGED IN IS ALLOCATED TO ABBEY FIELD

AREA EDGED IN IS SITE AREA.

P = PARKING

NP = NEW PARKING.

*1+2 RENTED OUT PROPERTIES.