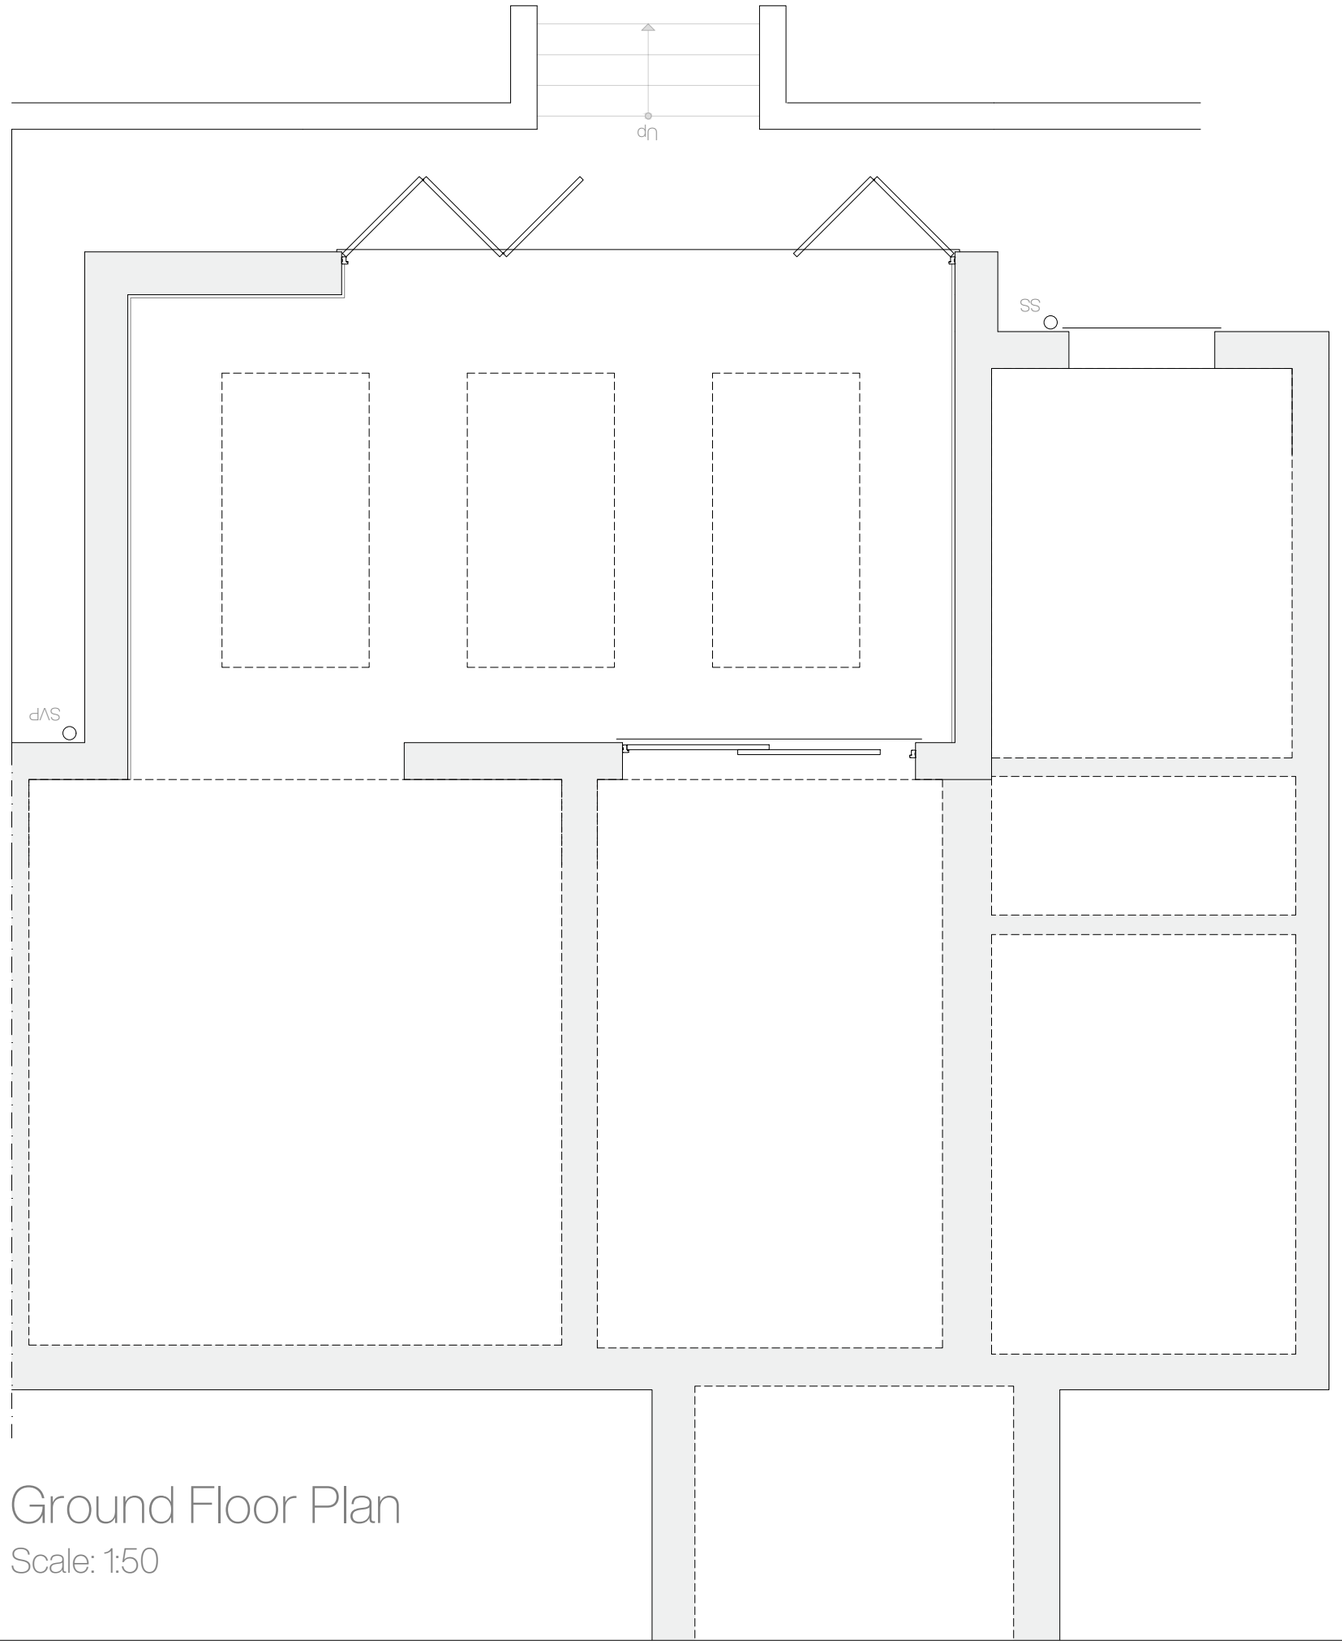


Ground Floor Plan

Scale: 1:50

2 The Cottages,

Rossett Road,

Holt, LL13 9SY

Rev	Notes	Date

Existing | Ground Floor Plan

June 2025

A3

G01.3.001

1 - 3

DO NOT SCALE FROM THIS DRAWING. ALL DIMENSIONS TO BE CONFIRMED ON SITE PRIOR TO FABRICATION BY THE CONTRACTOR. DRAWINGS TO BE READ IN CONJUNCTION WITH ANY REFERENCED DOCUMENTATION. PLANS NOT TO BE REPRODUCED WITHOUT THE PRIOR CONFIRMATION FROM THE DESIGN TEAM.