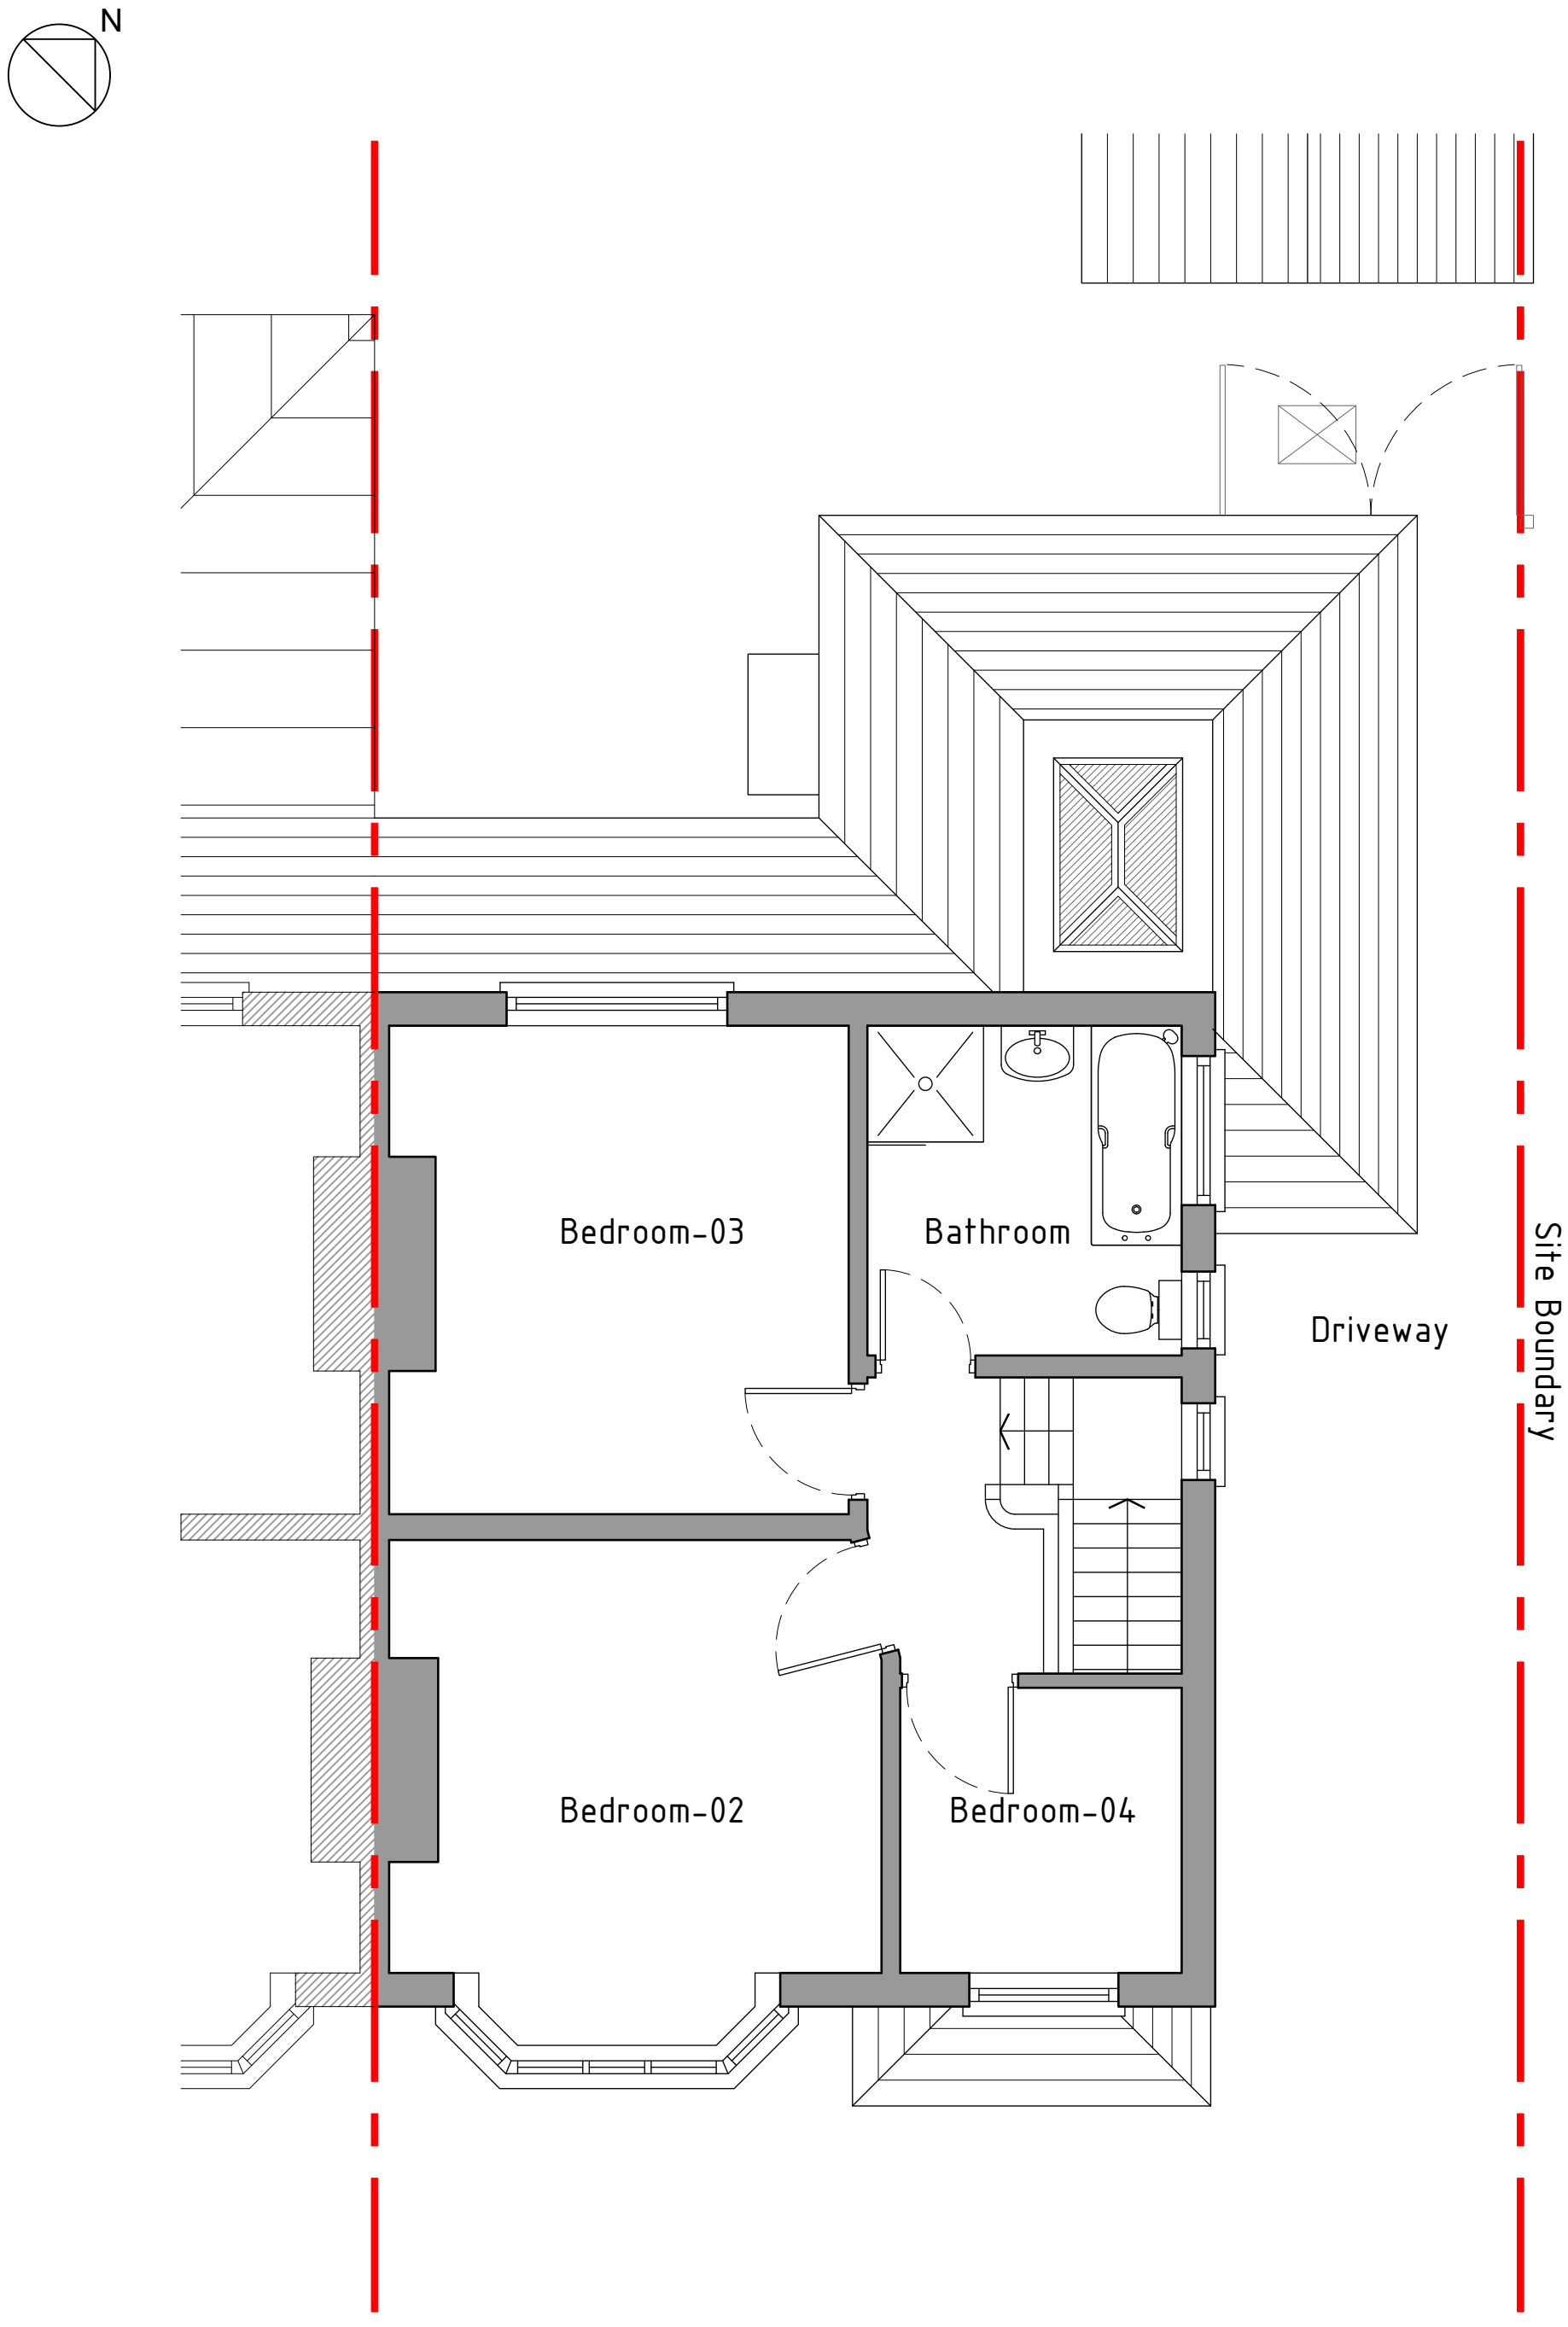


Proposed

First Floor Plan 1:50

HDS Architectural Services, The Foundry,
15 Yorke Street, Wrexham
LL13 8LW
Tel (01978) 345250
www.hdsarchitectural.co.uk

Project;	Dwg No;	Date;
15 Acton Road, Wrexham, LL11 2NA	AR/PD/05	04.03.26

Title;	Scale (A3);	Revision;
05-Proposed First Floor Plan		