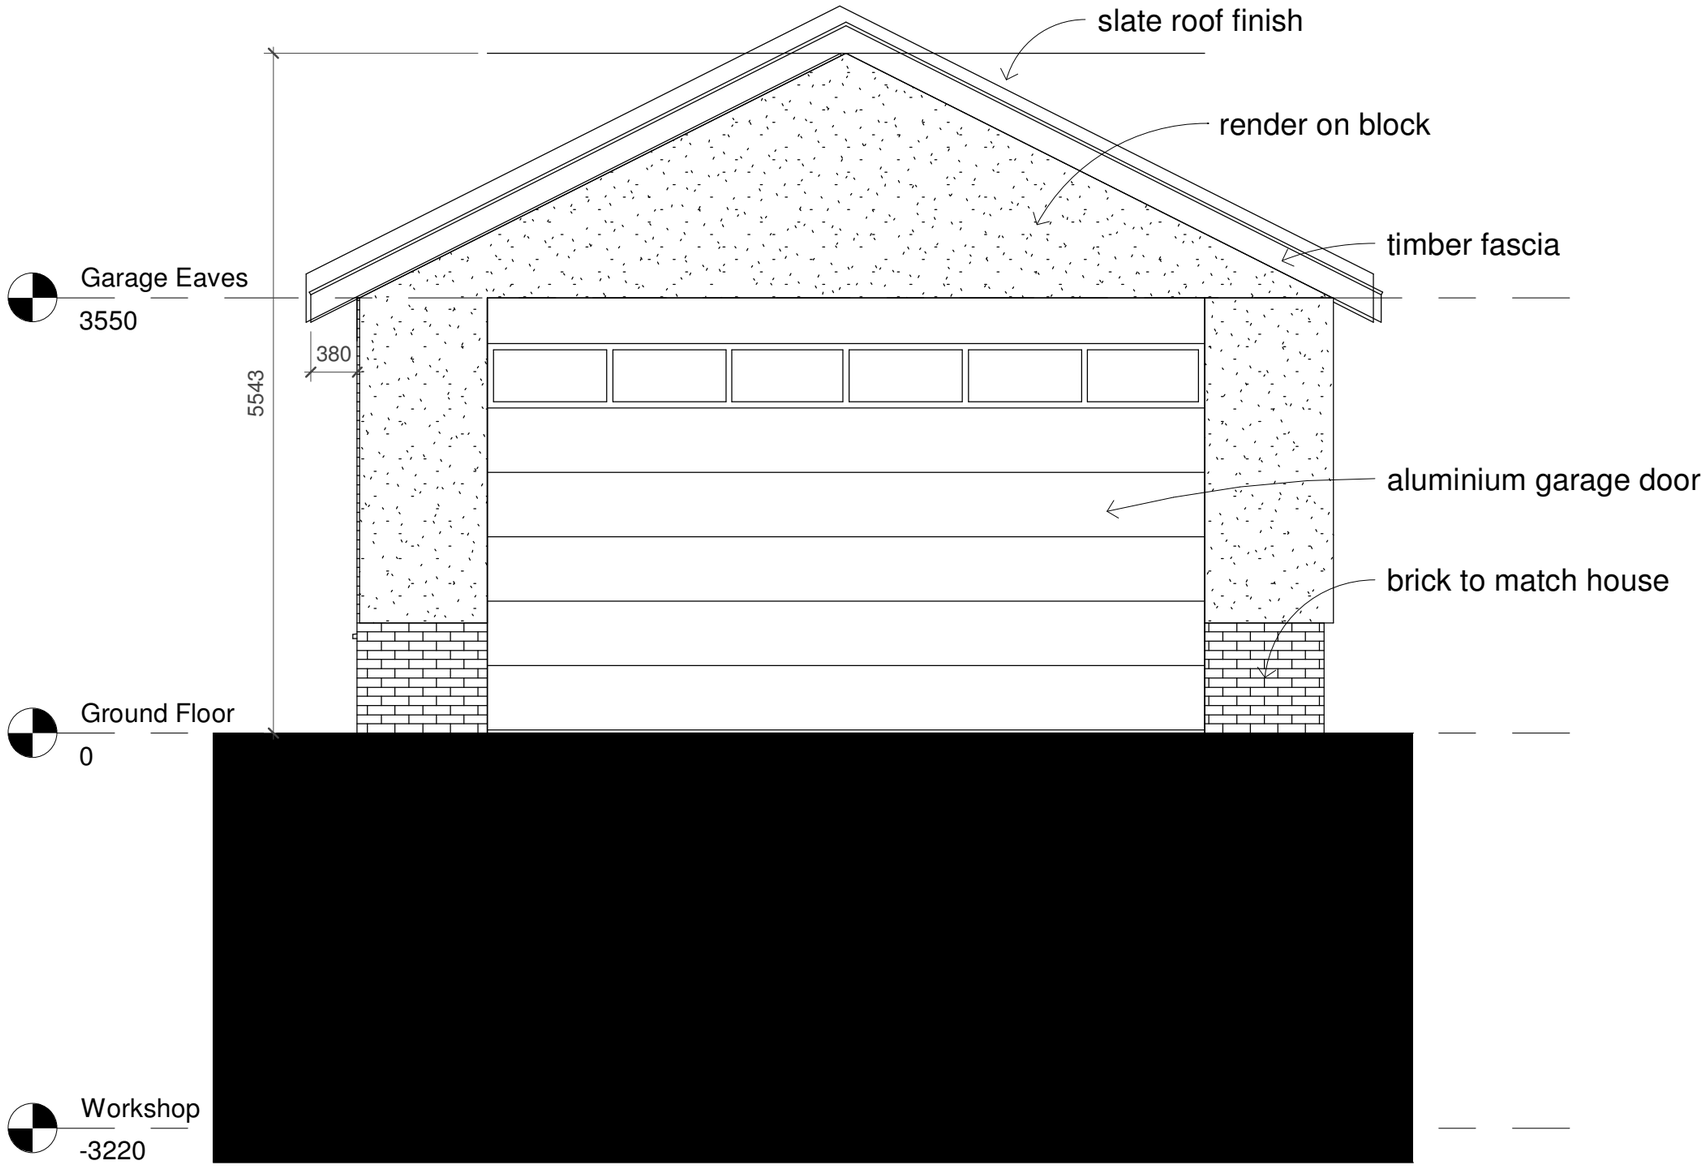


Rev.	Revision Description	Drawn	Checked	Date

Anne Netherwood
St Martins Osewestry Shropshire SY11 3EJ
Tel 44(0)1691 778 495
44(0)7580 162 344

e-mail: anne@annenetherwood.co.uk
web: www.annenetherwood.co.uk

Project

Chain Bank Chirk Garage

Title

North Elevation

Scale @ A3	Drawn By	Checked By	Date
1 : 50	AN		26/02/26

Drawing Number	Job No.	Sheet No.	Rev.
	26-01	A303	