
N.B. Please do not scale from these drawings.
All dimensions to be taken on-site. If in doubt - ask.

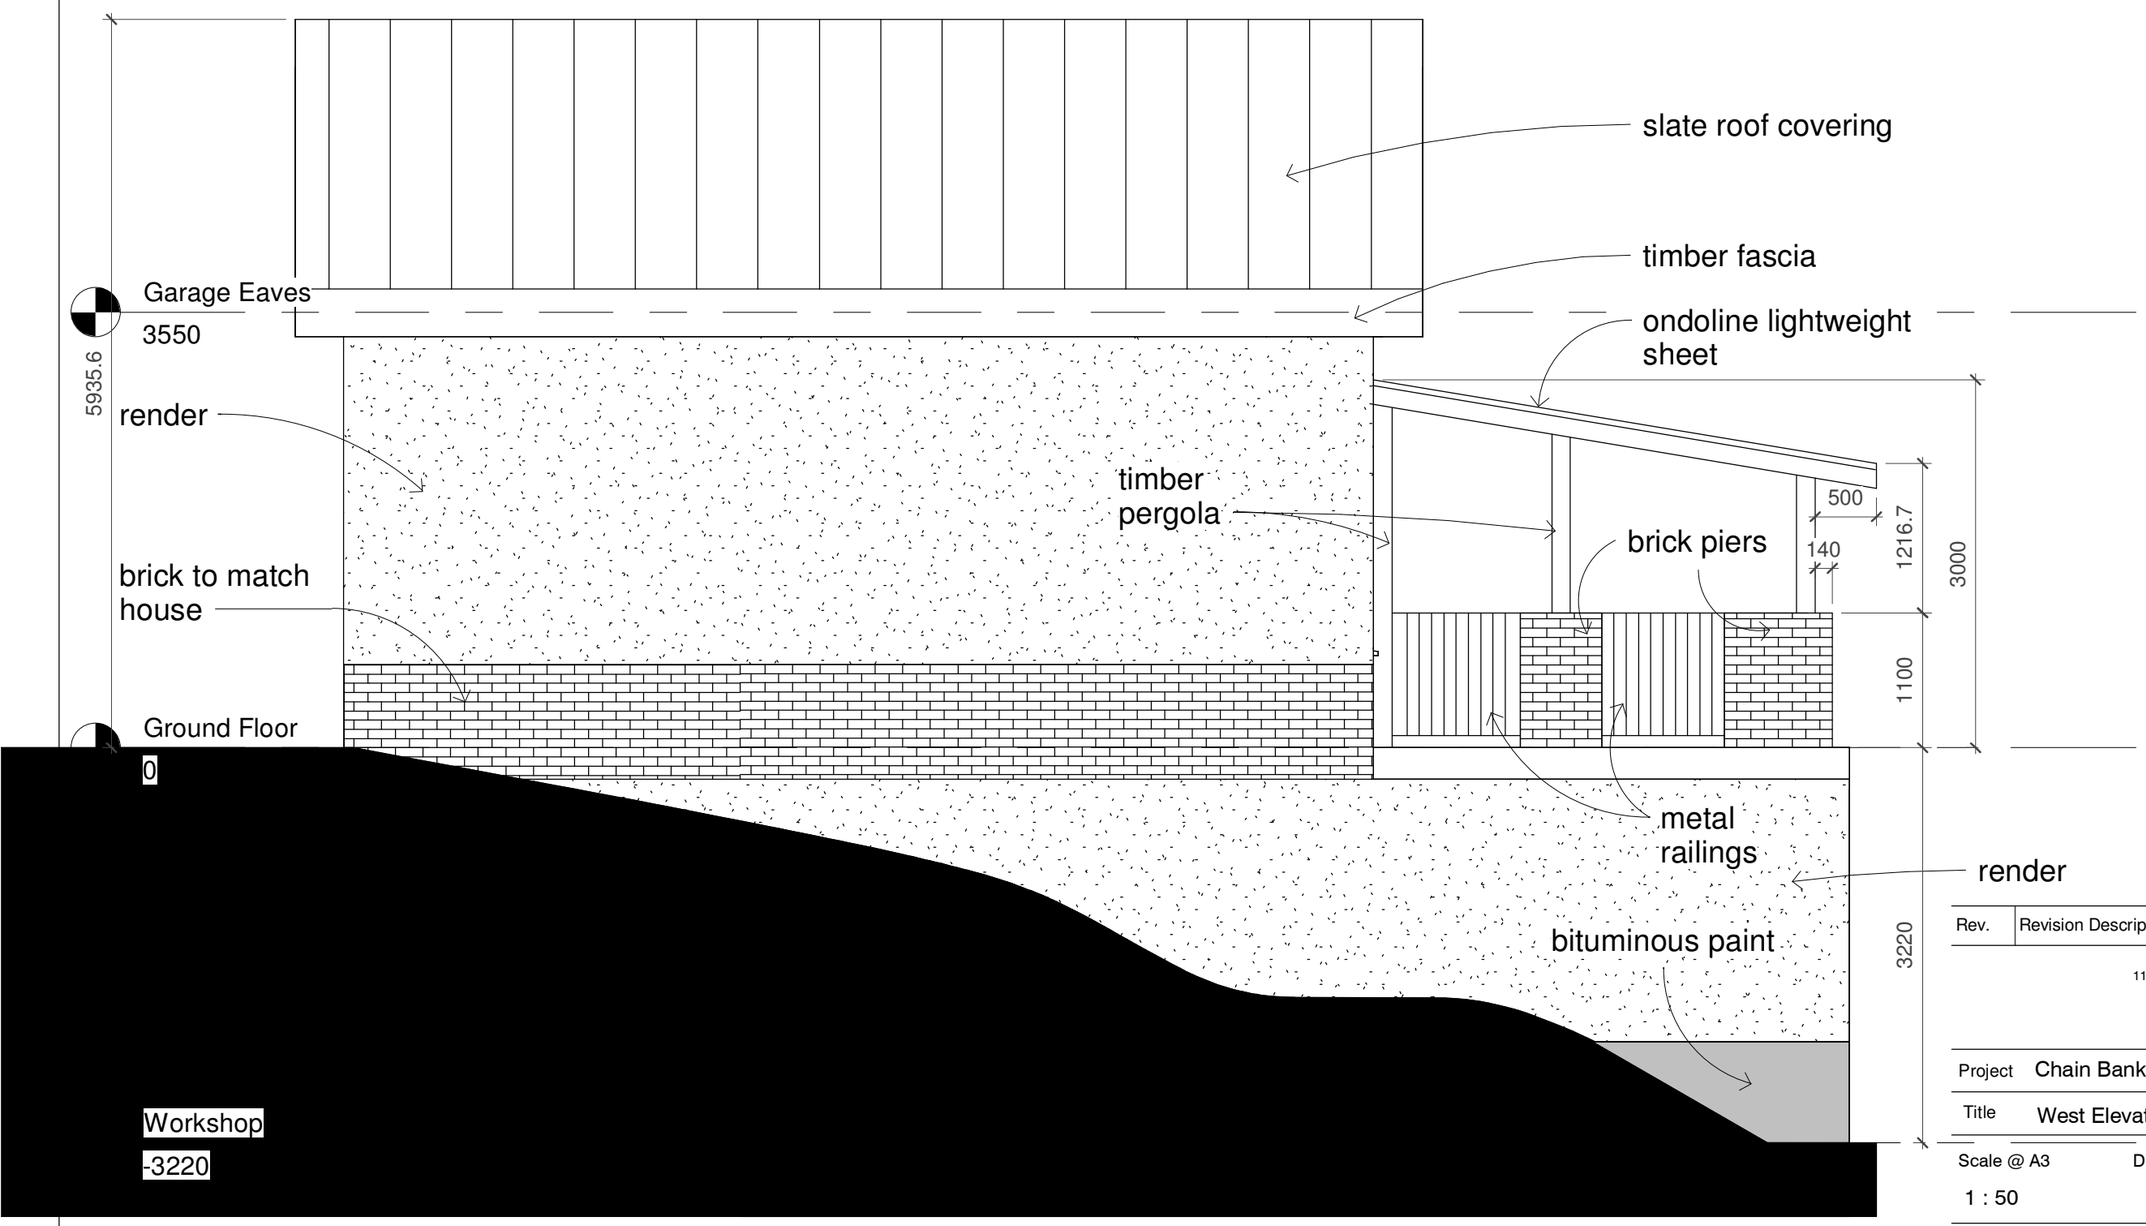

Rev.	Revision Description	Date

Anne Netherwood
11 Cottage Fields, St Martins, Osewestry, Shropshire SY11 3EJ
Tel 44(0)1691 778 495
44(0)7580 162 344
e-mail: anne@annenetherwood.co.uk
web: www.annenetherwood.co.uk

Project: Chain Bank Chirk Garage

Title: West Elevation

Scale @ A3	Drawn By	Checked By	Date
1 : 50	AN	-	02/26/26

Job No. 21-12 Sheet No. A304 Rev.