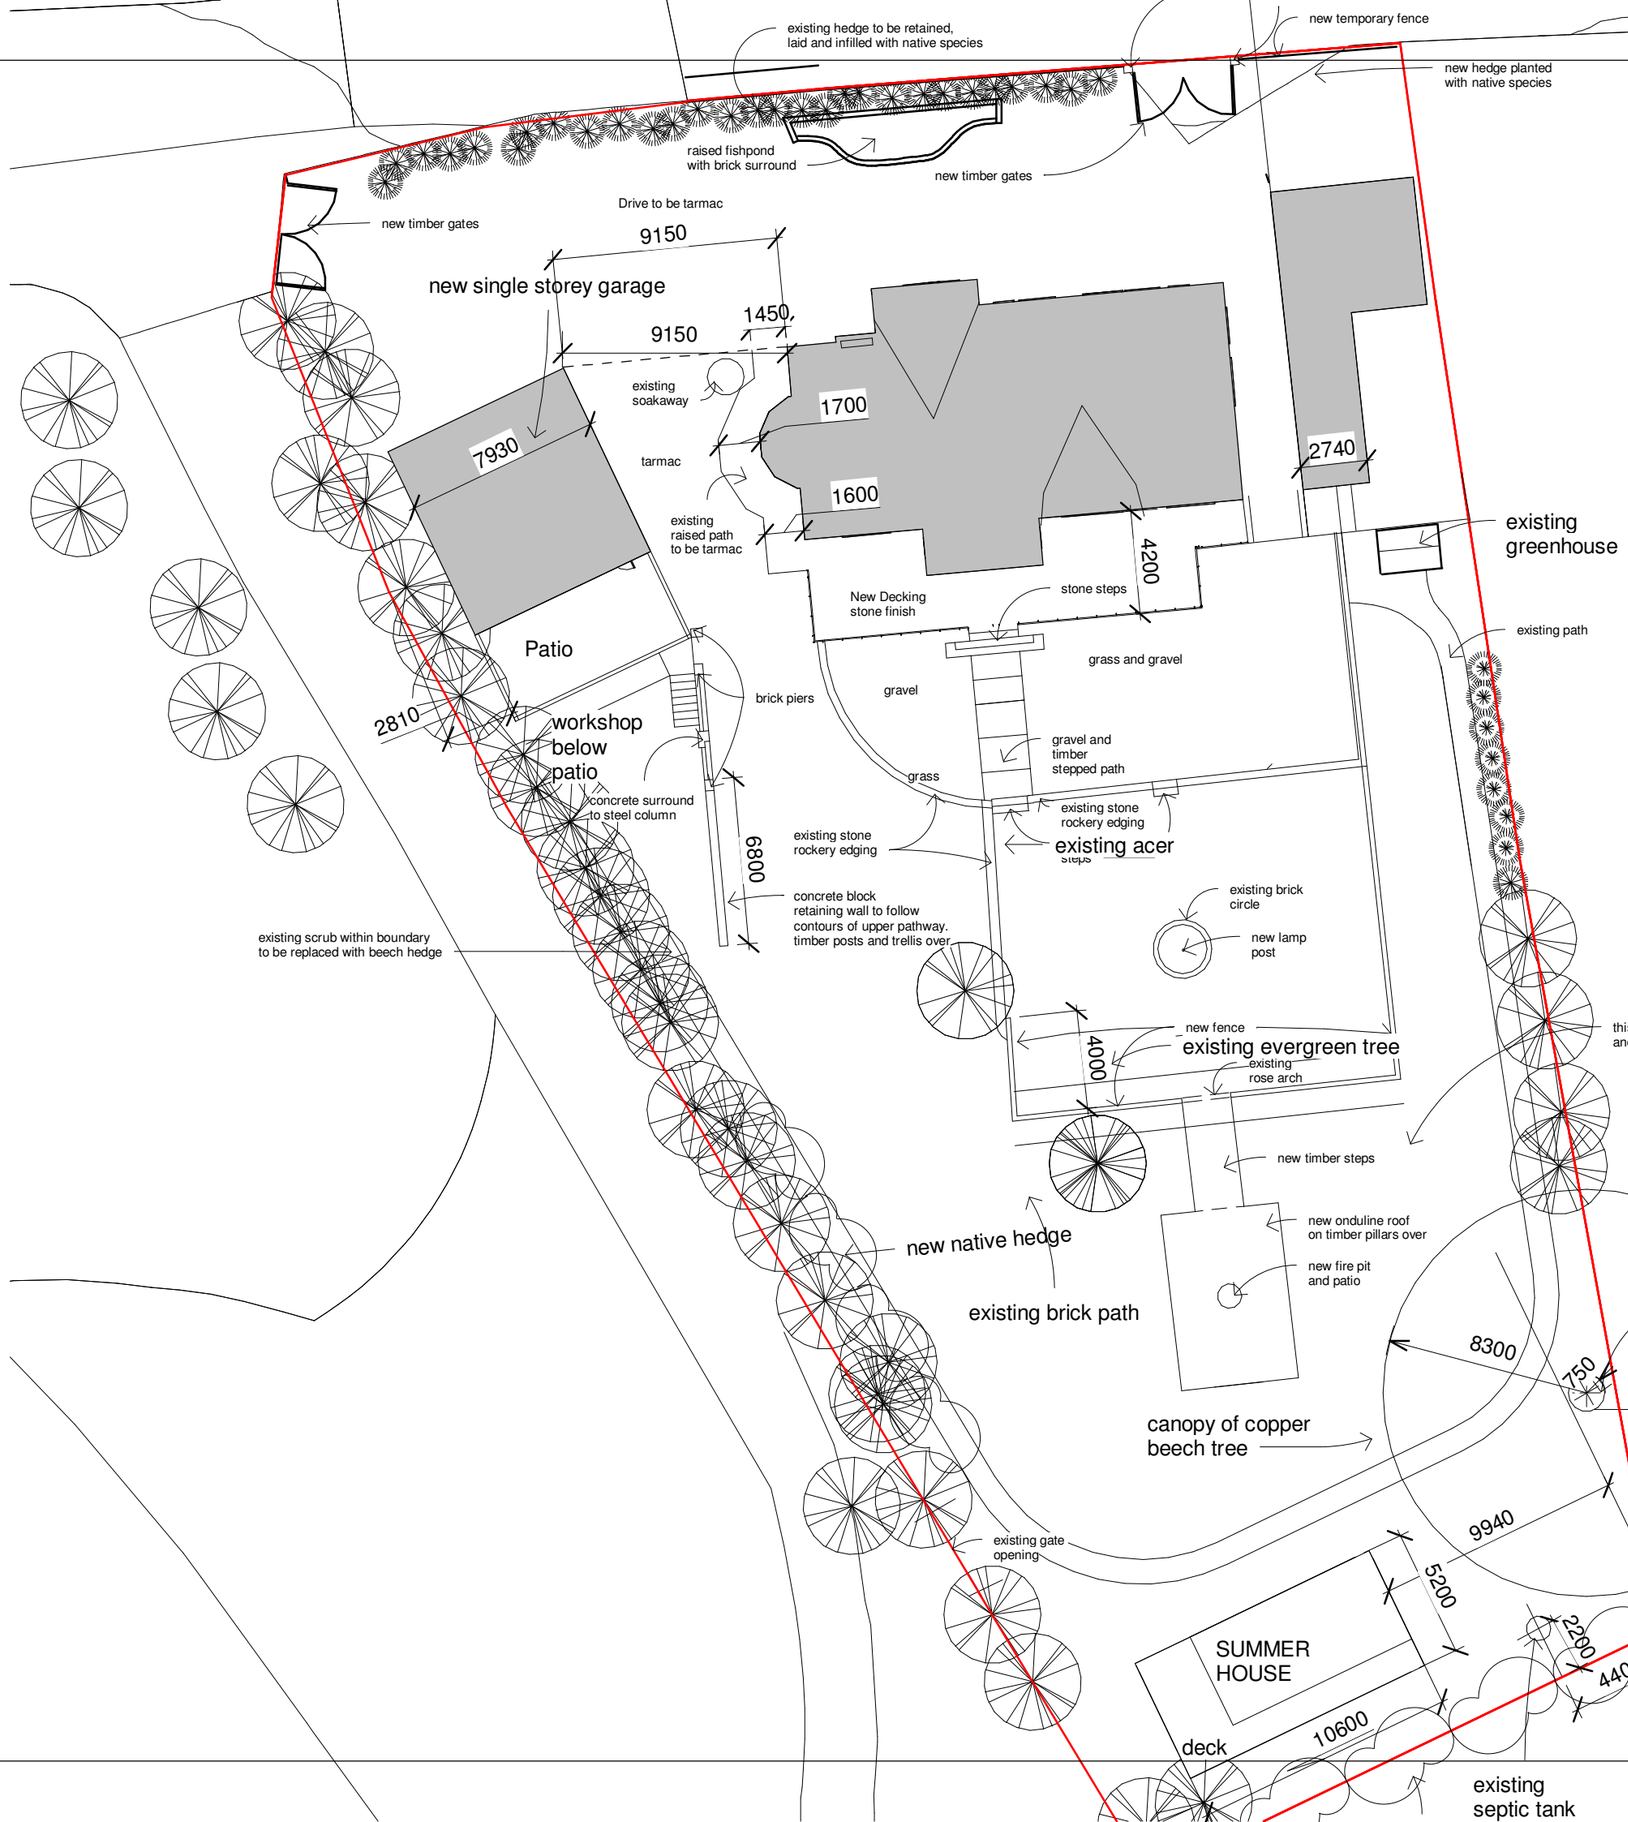


Crown copyright and database rights for underlay, copied under OS Licence no. 100057991

Rev.	Revision Description	Drawn	Checked	Date
C	Position of summerhouse moved			24/07/25
B	Dimensions added			24/07/25
A	East gate moved and hedge added			7/2/22

Anne Netherwood Chartered Architect
St Martins Osewestry Shropshire SY11 3EJ
Tel 44(0)1691 778 495
44(0)7580 162 344
e-mail: anne@annenetherwood.co.uk
web: www.annenetherwood.co.uk

Project

Chain Bank Chirk Garag e

Title

Site Plan

Scale @ A3	Drawn By	Checked By	Date
1 : 250	AN	-	28/02/26

Drawing Number	Job No.	Sheet No.	Rev.
	26-01	110	C