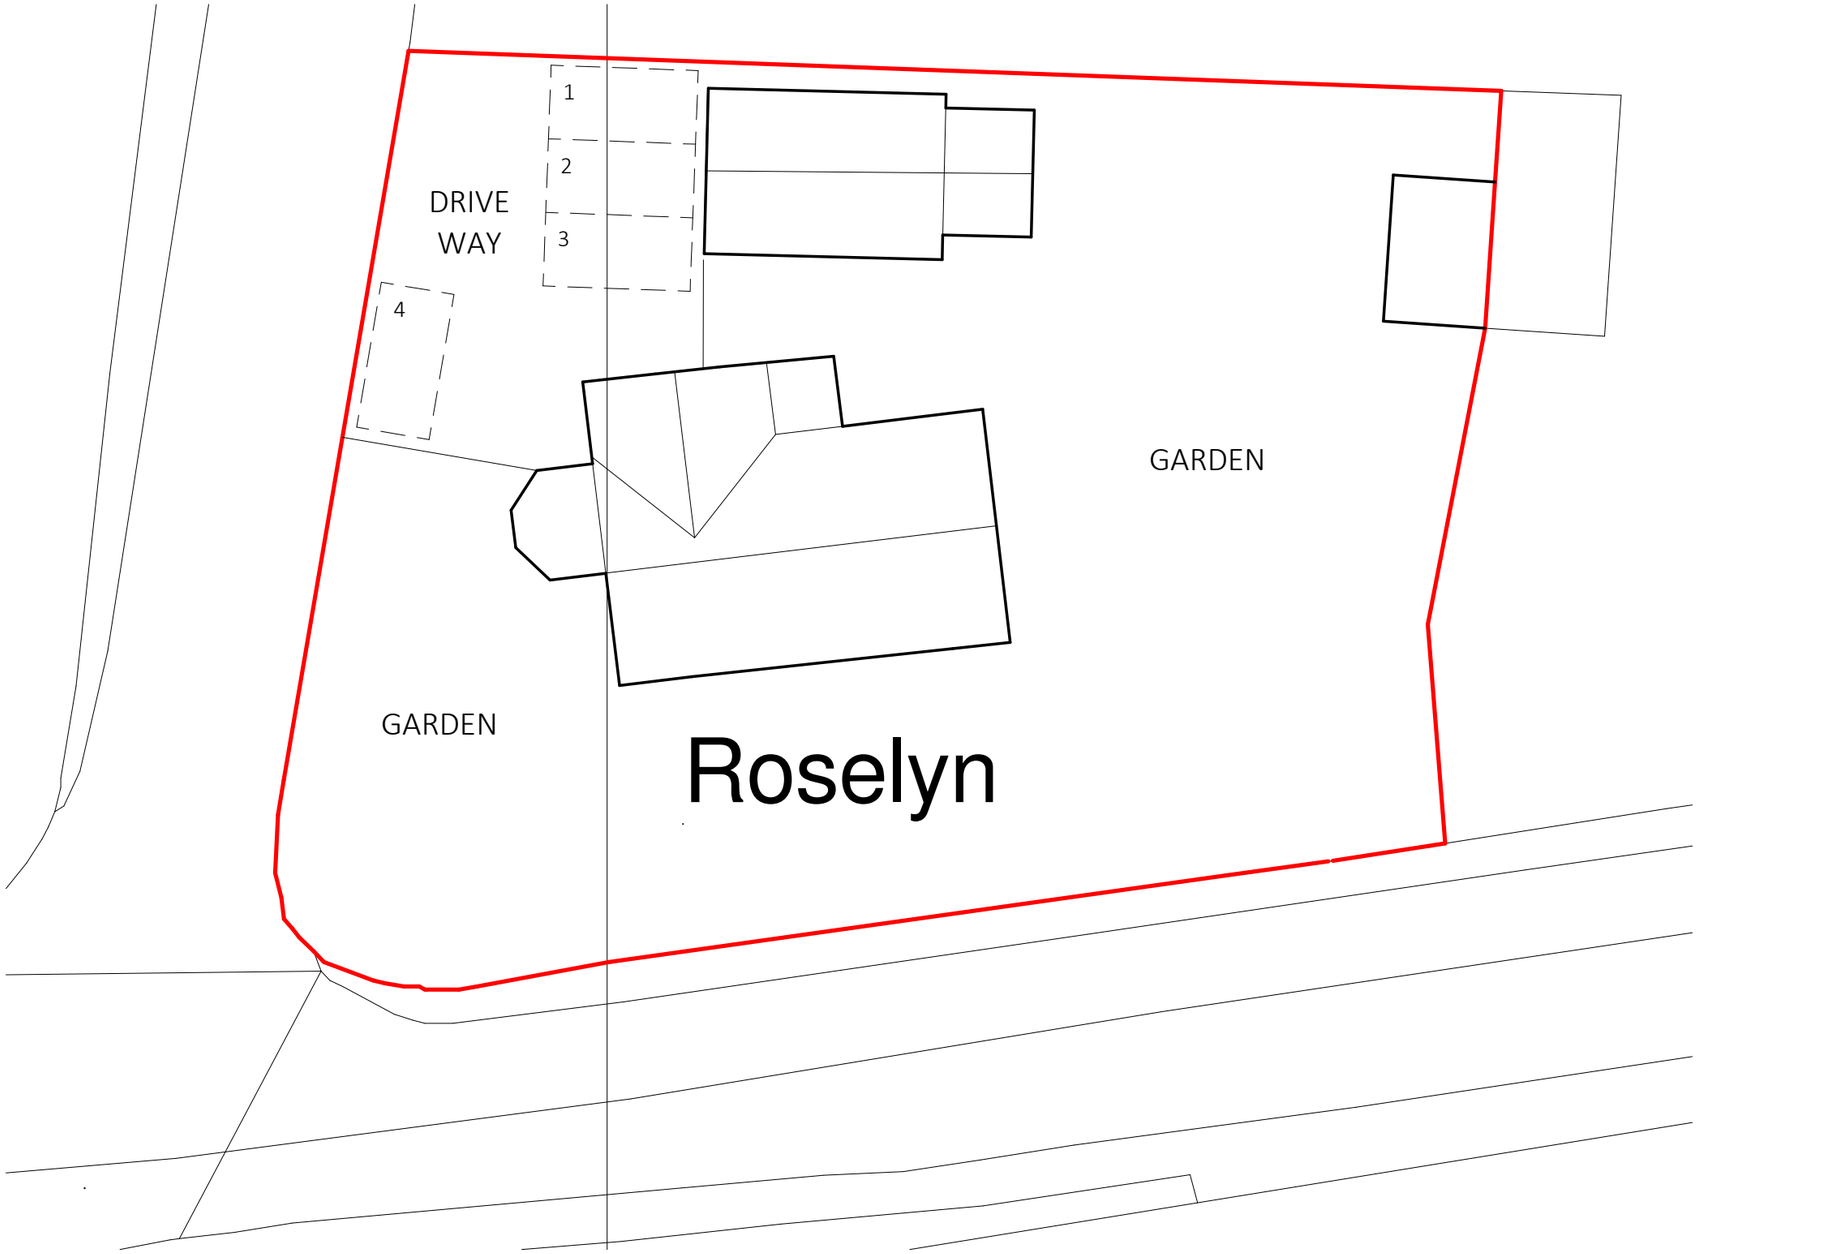


CROWN COPYRIGHT AND DATABASE RIGHTS 2025 OS LICENCE NO. AC0000849896

Existing Site Plan

1 : 200

0m 4m 8m 12m 16m 20m

ARKIFY

ARKIFY LTD.
36 Plas Tirion, Nant Parc,
Johnstown, Wrexham LL14 1UR
07543968690
geraint@arkify.uk
www.arkify.uk

Project:	Roselyn, Eyton				
Title:	Existing Site Plan				
Scale @ A3:	1 : 200	Author:	GE	Date:	26/01/26
Project Ref:	26-06	Drawing No:	A002	Rev.	-