


1 Proposed East Elevation PV Array
1 : 50

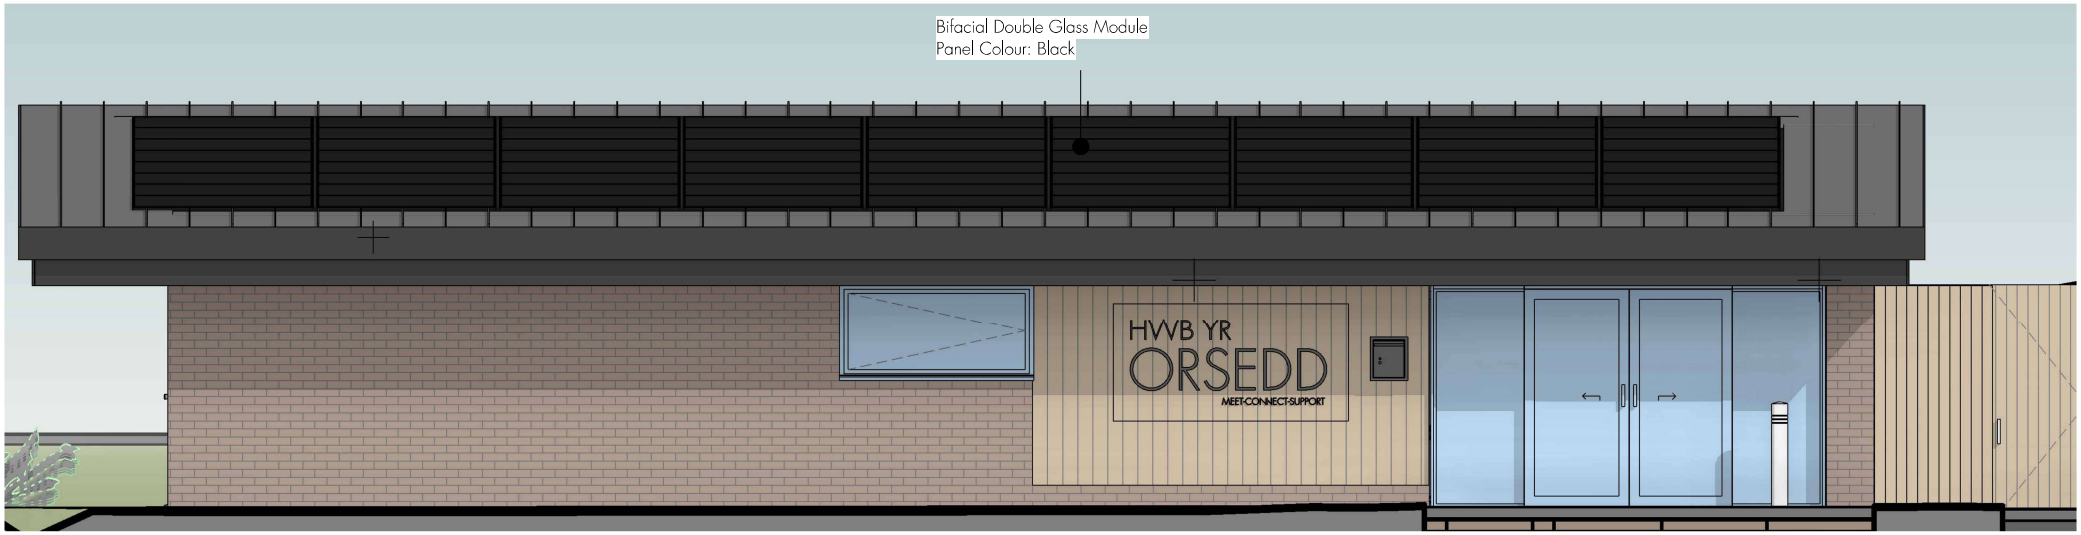

2 Proposed South Elevation PV Array
1 : 50

Scale 1 : 50

0 0.5 1 2.5 5 m

Revision Schedule

Revision Number	Revision Description	Revision Date	Issued by

JAR ARCHITECTURE
JAR Architecture & Design Ltd, Design Loft, 9 Castle Street, Conwy, LL32 8AY TEL:01492 572767
www.jararchitecture.co.uk

PROJECT ADDRESS
Hwb Yr Orsedd, The Green, Rossett, LL12 0EY

PROJECT
Proposed PV Array to Hwb Yr Orsedd

CLIENT
HWB YR ORSEDD

STATUS	PURPOSE OF ISSUE
PLANNING	ISSUE

SHEET
Proposed South & East Elevations

Date	Project number	Scale [@ A3]
24/02/2026	2119	1 : 50

Drawn by	DRAWING NUMBER	REV
RS	A.300	

Checked by
JR

24/02/2026 10:41:27