A PROJECT FOR

Proposed PV Array to Hwb Yr Orsedd


Hwb Yr Orsedd, The Green, Rossett, LL12 0EY

PLANNING ISSUE

Project No. 2119 24/02/2026

DRAWING LIST PV

Sheet Number	Sheet Name
A.000	Cover
A.001	Existing Site Plan
A.002	Proposed Site Plan
A.100	Existing South & East Elevations
A.101	Existing North & West Elevations
A.300	Proposed South & East Elevations
A.301	Proposed North & West Elevations

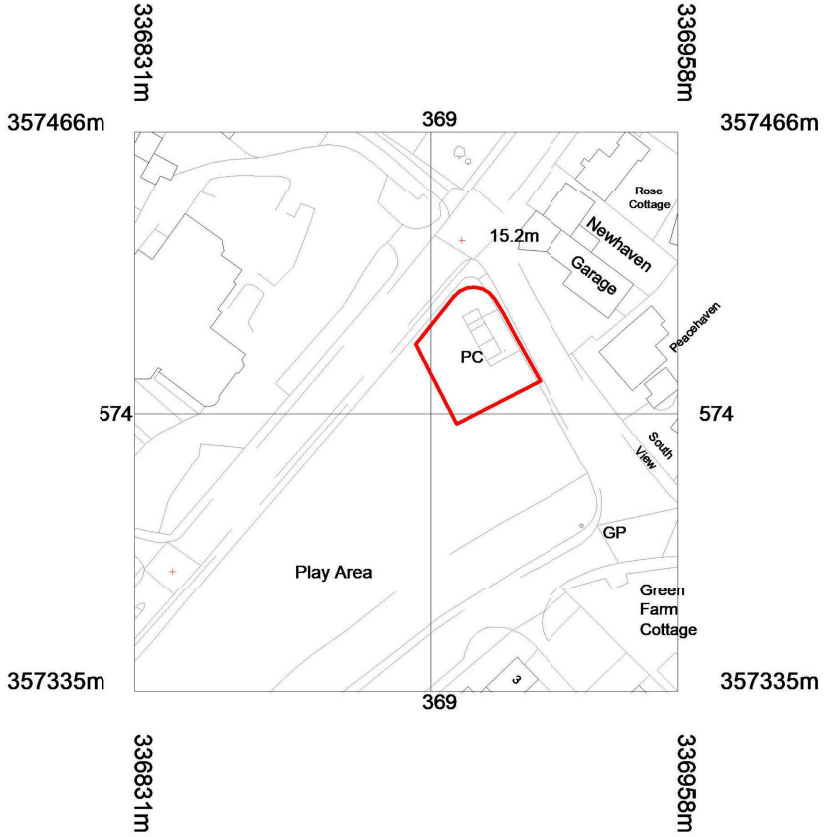

1 Location Plan Hwb Yr Orsedd
1 : 1250

Scale 1 : 1250

0 12.5 25 62.5 125 m

Revision Schedule

Revision Number	Revision Description	Revision Date	Issued by

JAR ARCHITECTURE

JAR Architecture & Design Ltd, Design Loft, 9 Castle Street, Conwy, LL32 8AY TEL:01492 572767
www.jararchitecture.co.uk

PROJECT ADDRESS: Hwb Yr Orsedd, The Green, Rossett, LL12 0EY

PROJECT: Proposed PV Array to Hwb Yr Orsedd

CLIENT: HWB YR ORSEDD

SHEET: Cover

Date	Project number	Scale [@ A3]
24/02/2026	2119	1 : 1250

Drawn by	DRAWING NUMBER	REV
RS	A.000	

Checked by: -

STATUS: PLANNING

PURPOSE OF ISSUE: ISSUE

N

24/02/2026 10:41:02