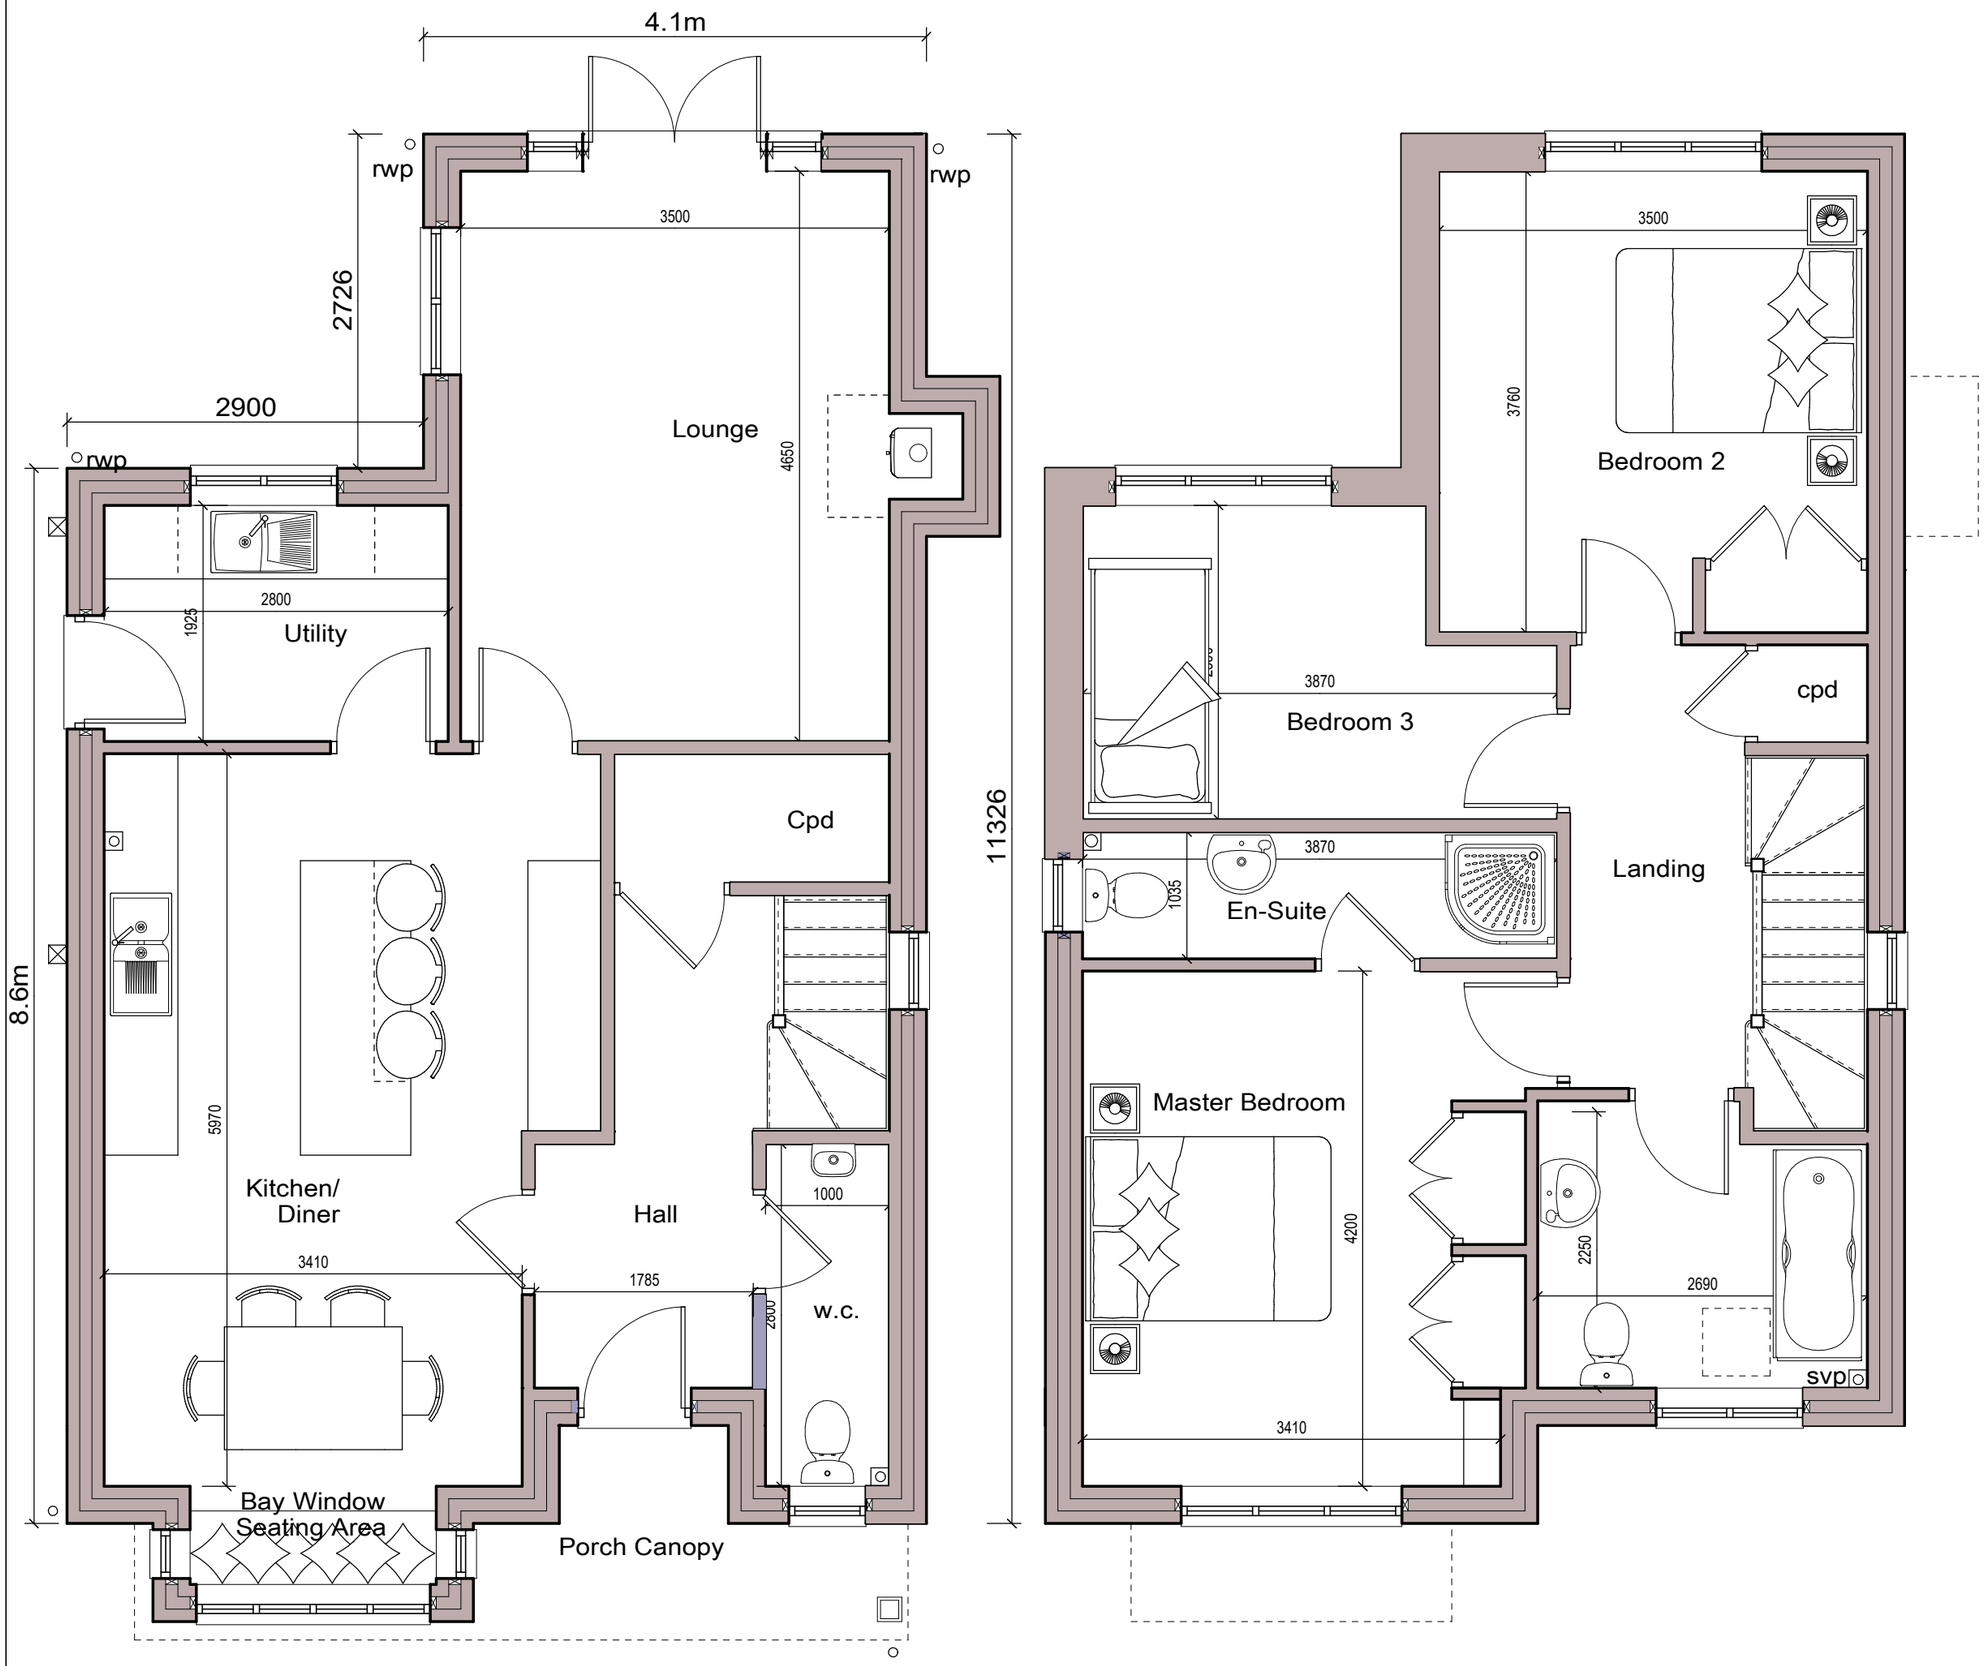


NOTES:
All dimensions must be checked on site and not scaled from this drawing.

Client

Mr J Delaney

Job Title

Land to the rear of
5 Queen Street,
Rhos, Wrexham. LL14 1TB
Outline Planning Approval:
P/2022/0543

Drawing Title

PROPOSED FLOOR PLANS

Scale 1:50 A3

Date FEBRUARY 2026 **Drawn by** T.M.

Drg No. 71459:1002 **Rev** -

Trevor Mennell Planning
Planning & Architectural Consultants
The Gables | Kendricks Bank |
Bayston Hill | Shrewsbury |
Shropshire | SY3 0EH