
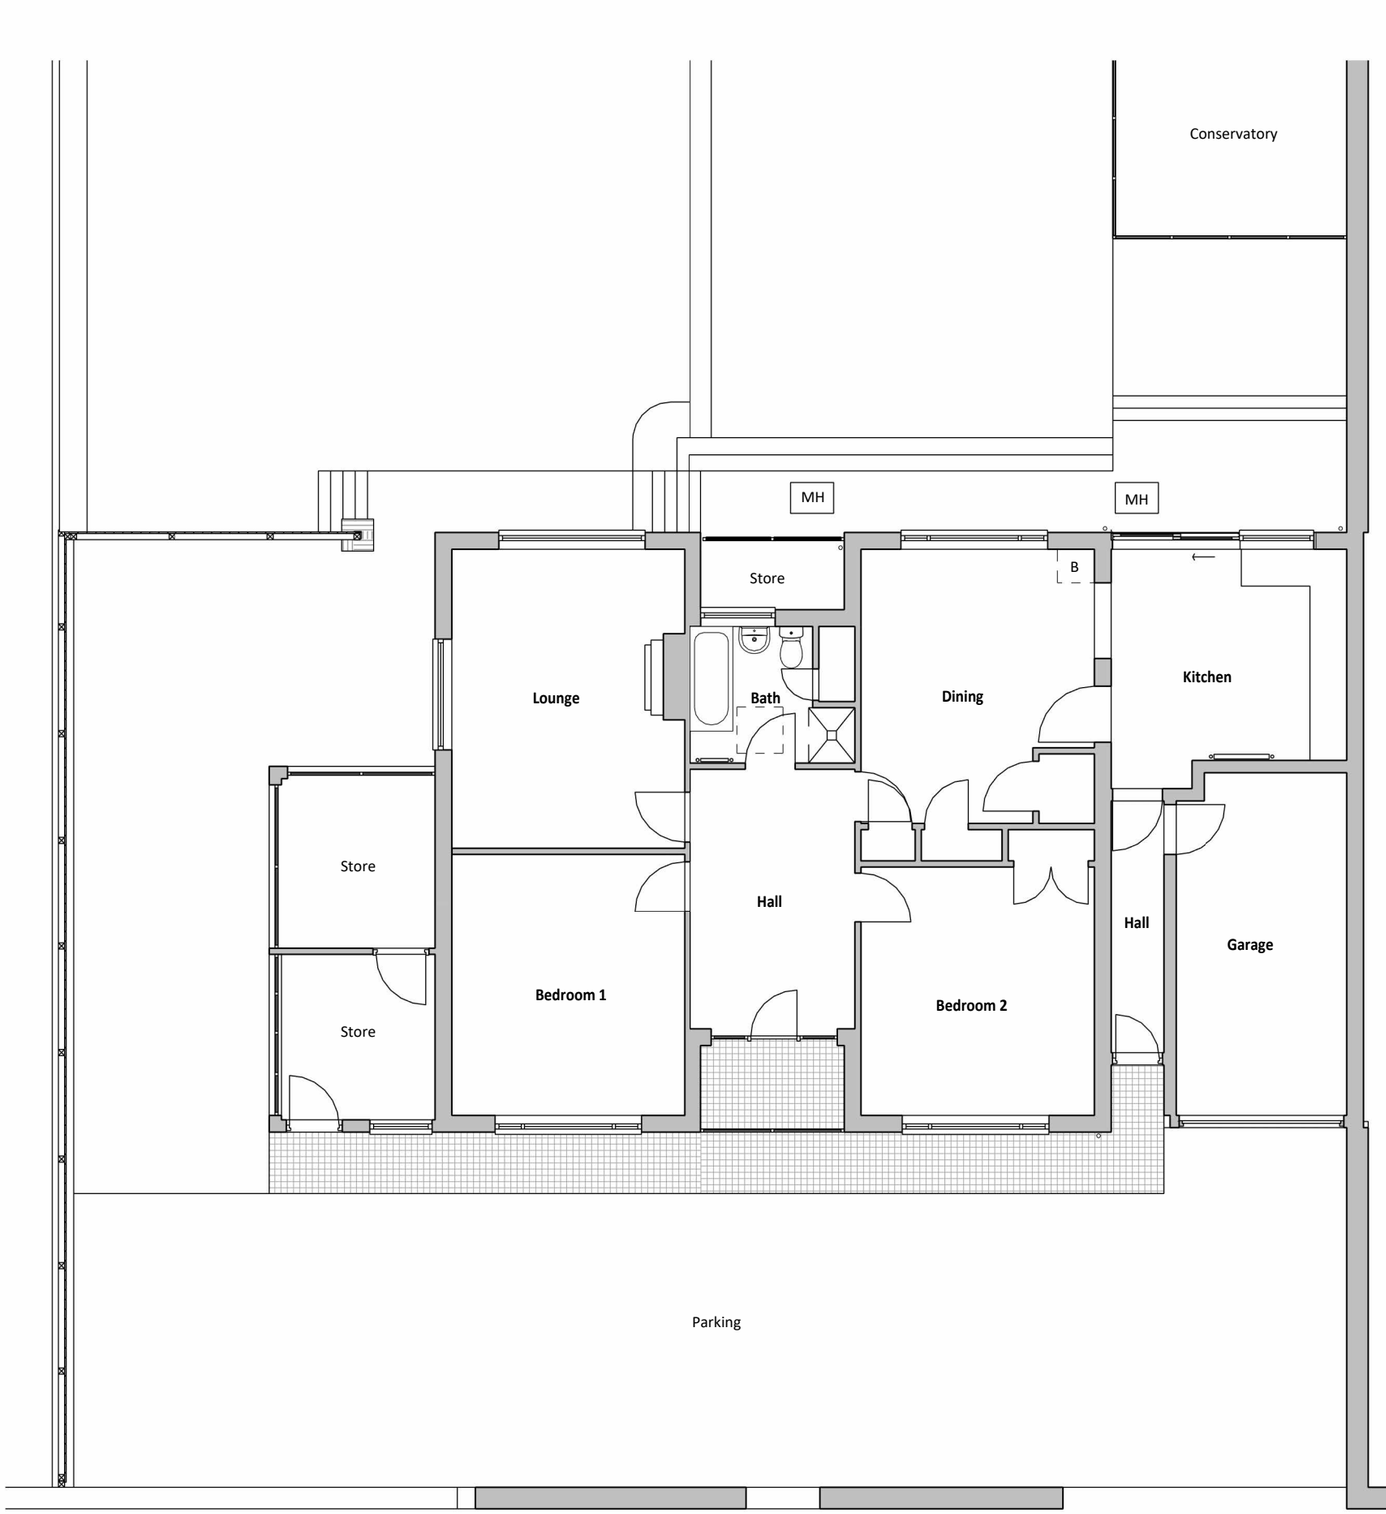


Existing Ground Floor Plan

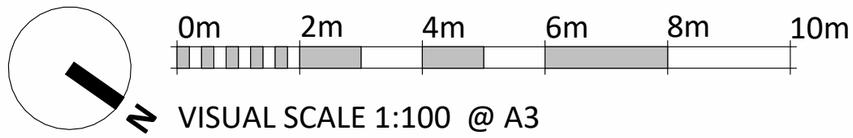

VISUAL SCALE 1:100 @ A3

REV	DESCRIPTION	DATE	BY

PROJECT
Extension at Dinas, Newbridge

DRAWING TITLE
Existing Plan

SCALE @A3 1 : 100 | DATE 08/31/25

DRAWING STATUS PLANNING

JOB No	DRAWING No	REVISION
C665	001	