


Existing East Elevation

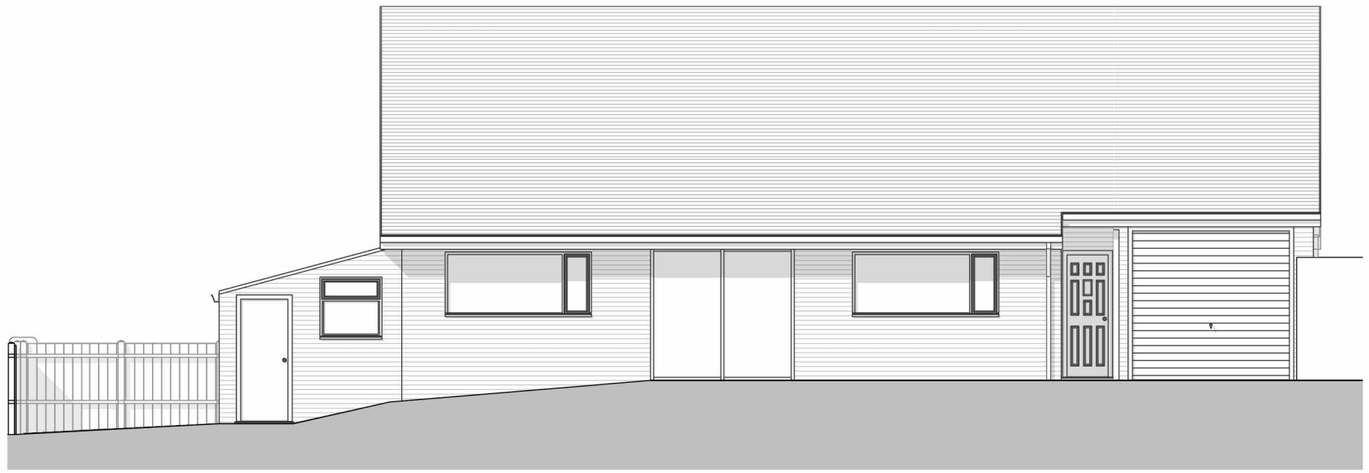

Existing South Elevation

0m 2m 4m 6m 8m 10m

VISUAL SCALE 1:100 @ A3

REV	DESCRIPTION	DATE	BY

PROJECT
Extension at Dinas, Newbridge

DRAWING TITLE
Existing Elevations 2

SCALE	@A3	DATE
	1 : 100	09/13/25

DRAWING STATUS: PLANNING

JOB No	DRAWING No	REVISION
C665	003	