
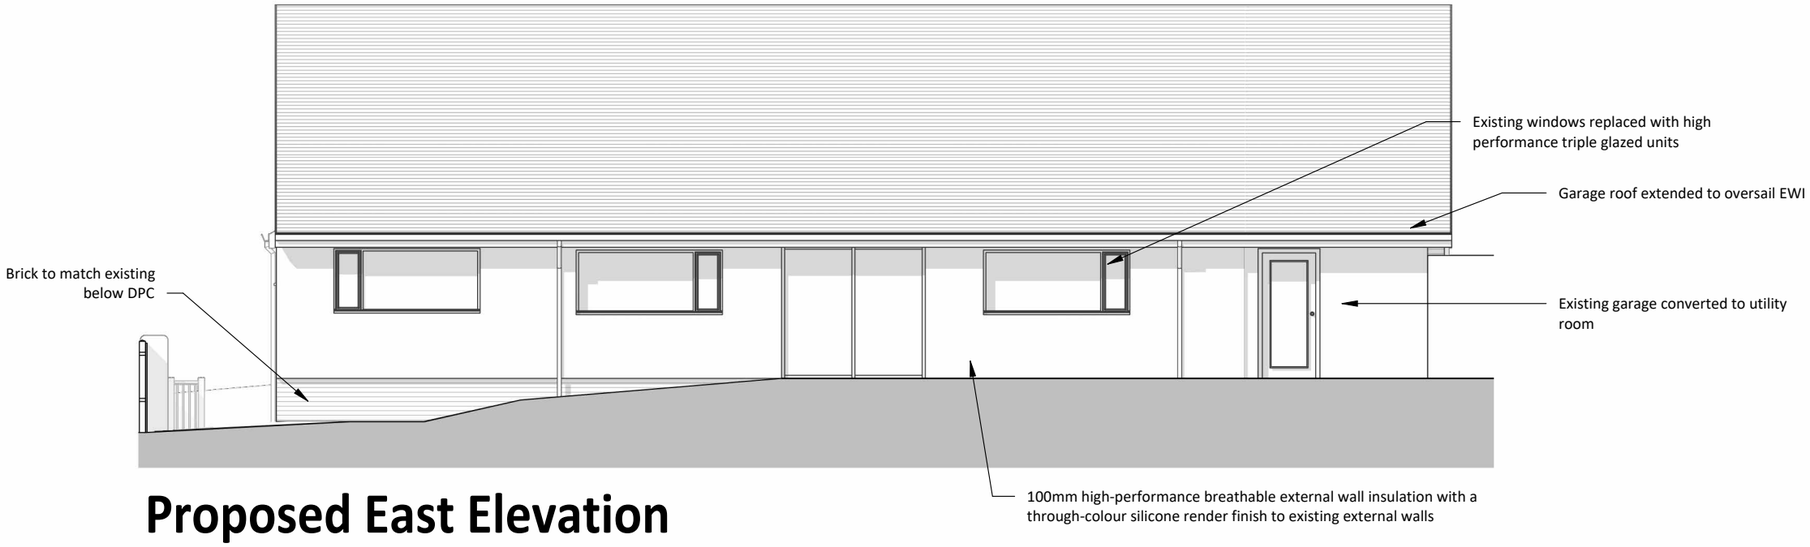


Proposed East Elevation

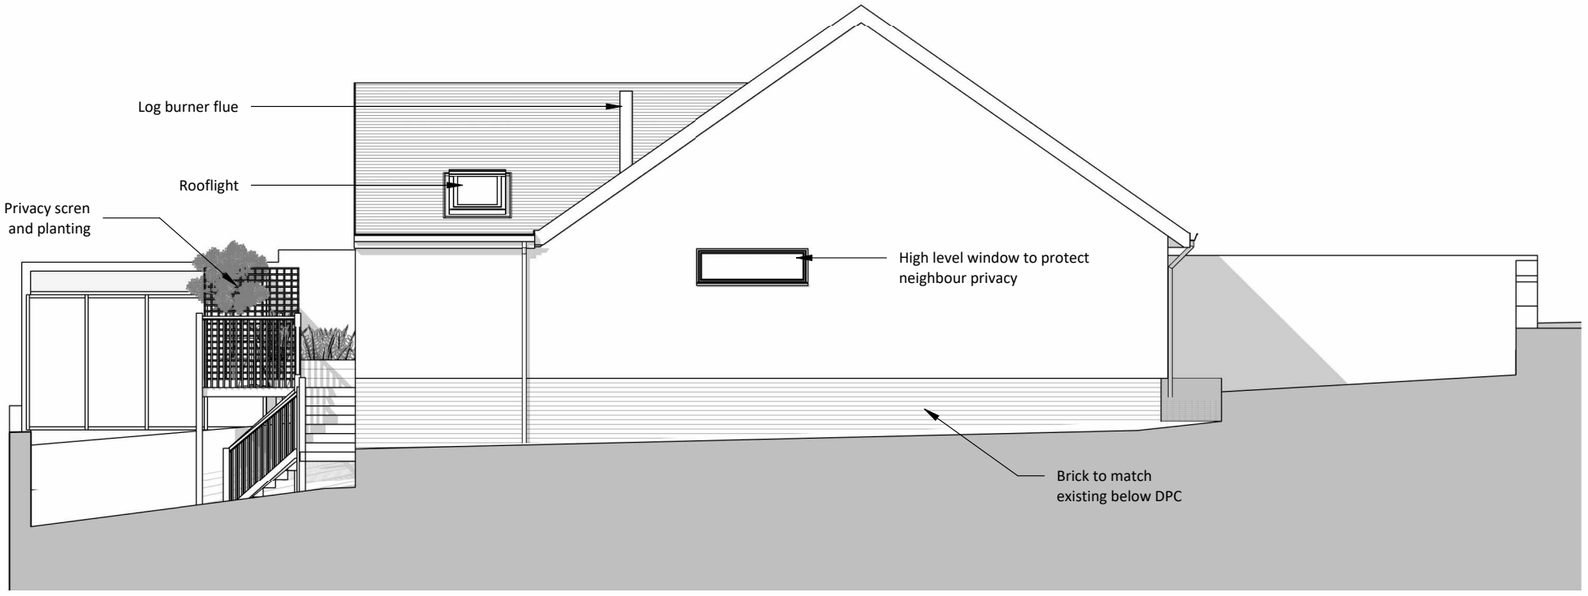

Proposed South Elevation

0m 2m 4m 6m 8m 10m

VISUAL SCALE 1:100 @ A3

REV	DESCRIPTION	DATE	BY

PROJECT
Extension at Dinas, Newbridge

DRAWING TITLE
Proposed Elevations 2

SCALE @A3 1 : 100 | DATE 09/13/25

DRAWING STATUS PLANNING

JOB No	DRAWING No	REVISION
C665	008	