




EXISTING FRONT ELEVATION
SCALE 1:100

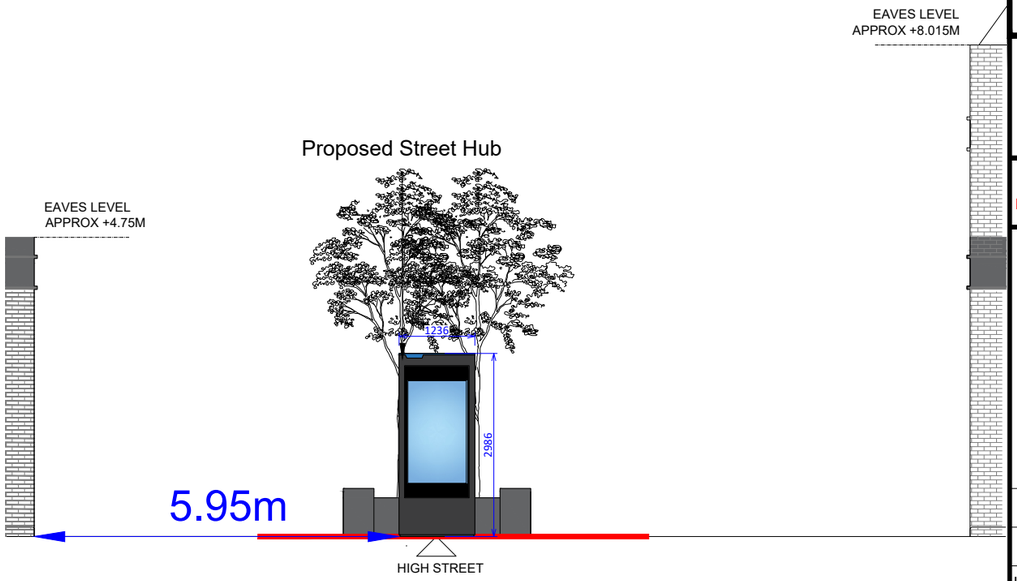


PROPOSED FRONT ELEVATION
SCALE 1:100

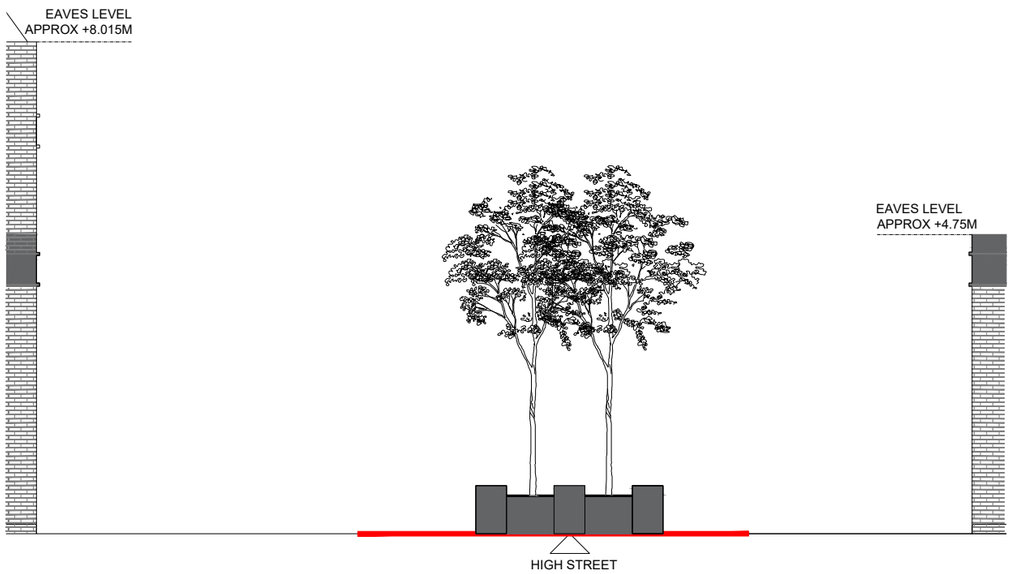

EXISTING REAR ELEVATION
SCALE 1:100

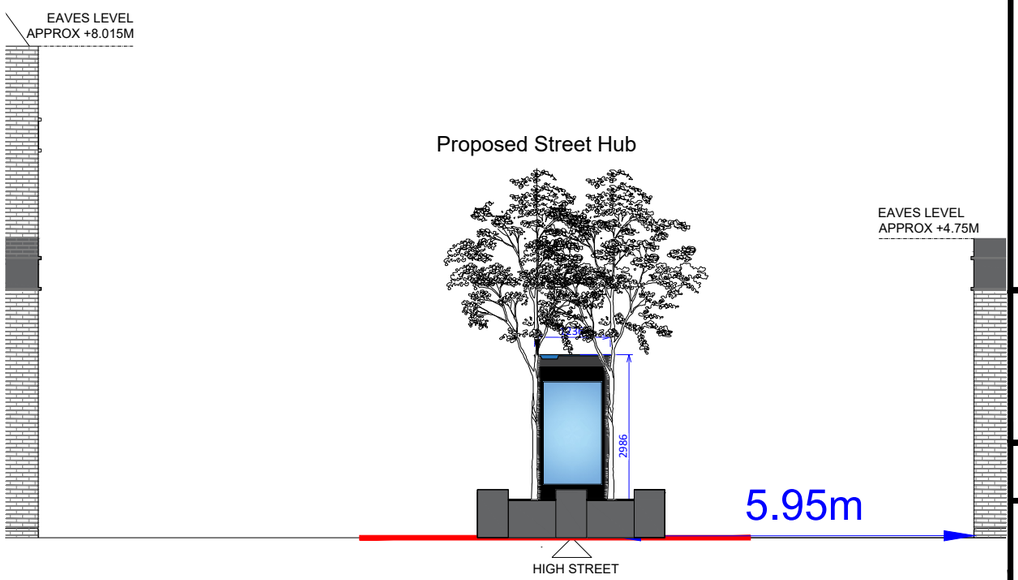

PROPOSED REAR ELEVATION
SCALE 1:100

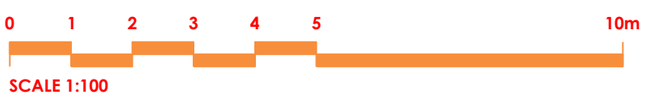

© Copyright of Libre Solutions (Trading Name of Lord Residential Limited)

The drawing has been created on behalf of the client and is issued on condition that it is not used by, reproduced or distributed to any unauthorised persons, in whole or in part, without the prior consent in writing of the copyright owner (Libre Solutions).

With exception of planning application purposes, users shall not scale from drawings. All Dimensions supplied are in mm unless otherwise specified. All dimensions are to be checked on site prior to works commencing.

All works commenced prior to planning consent and building regulations approval is at contractors/clients own risk.

All maps are created using CAD Mapper, which utilises data sourced from OpenStreetMap, an open-data platform licensed under the Open Data Commons Open Database License (ODbL) by the OpenStreetMap Foundation (OSMF). www.openstreetmap.org/copyright


All dimensions are from site survey.

Northings and Eastings Coordinates relate to centre point of proposed Street Hub within Site Boundary Line.

KEY:

Site Boundary Line

STREET HUB 3.0:

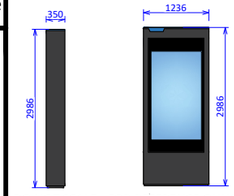

DO NOT SCALE - FOR REFERENCE ONLY

Issue	Date	By	Description	Chk'd
P2	05/03/26	JS	Amended following LPA review.	AL
P1	27/09/25	JS	FIRST ISSUE	//

PLANNING APPLICATION

Libre. SOLUTIONS
PLANNING CONSULTANTS | BUILDING REGULATIONS

Applicant:
BT TELECOMMUNICATIONS PLC

Site:
LAND ADJOINING
140 HIGH STREET
BROMSGROVE
B61 8ES

Drawing:
EXISTING & PROPOSED FRONT & REAR ELEVATIONS

scale: 1:100@A3
drawn by: JS
date: 27/09/25
checked: //
paper size: A3
issue: P2
project ref: BRG-01
drawing no: 0012/LIB/XX/XX/DR/A/2300/D5