
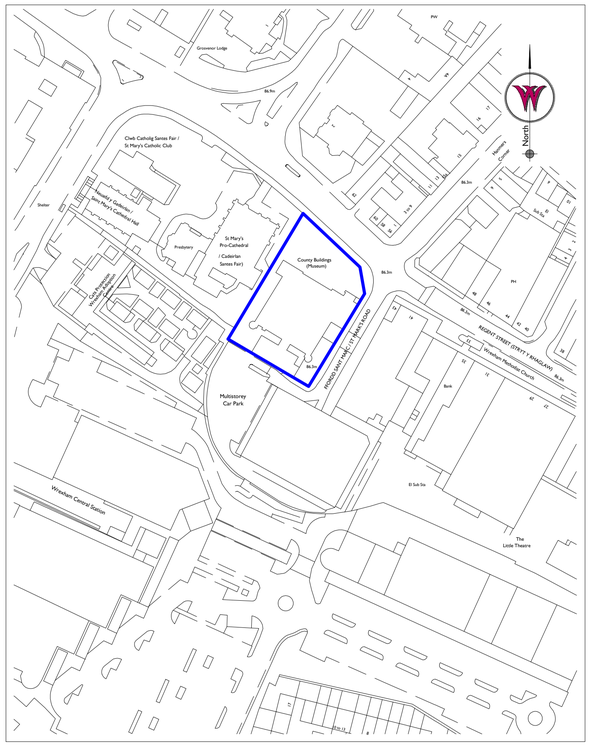


1 / **1100** **Location Plan**
1:1250

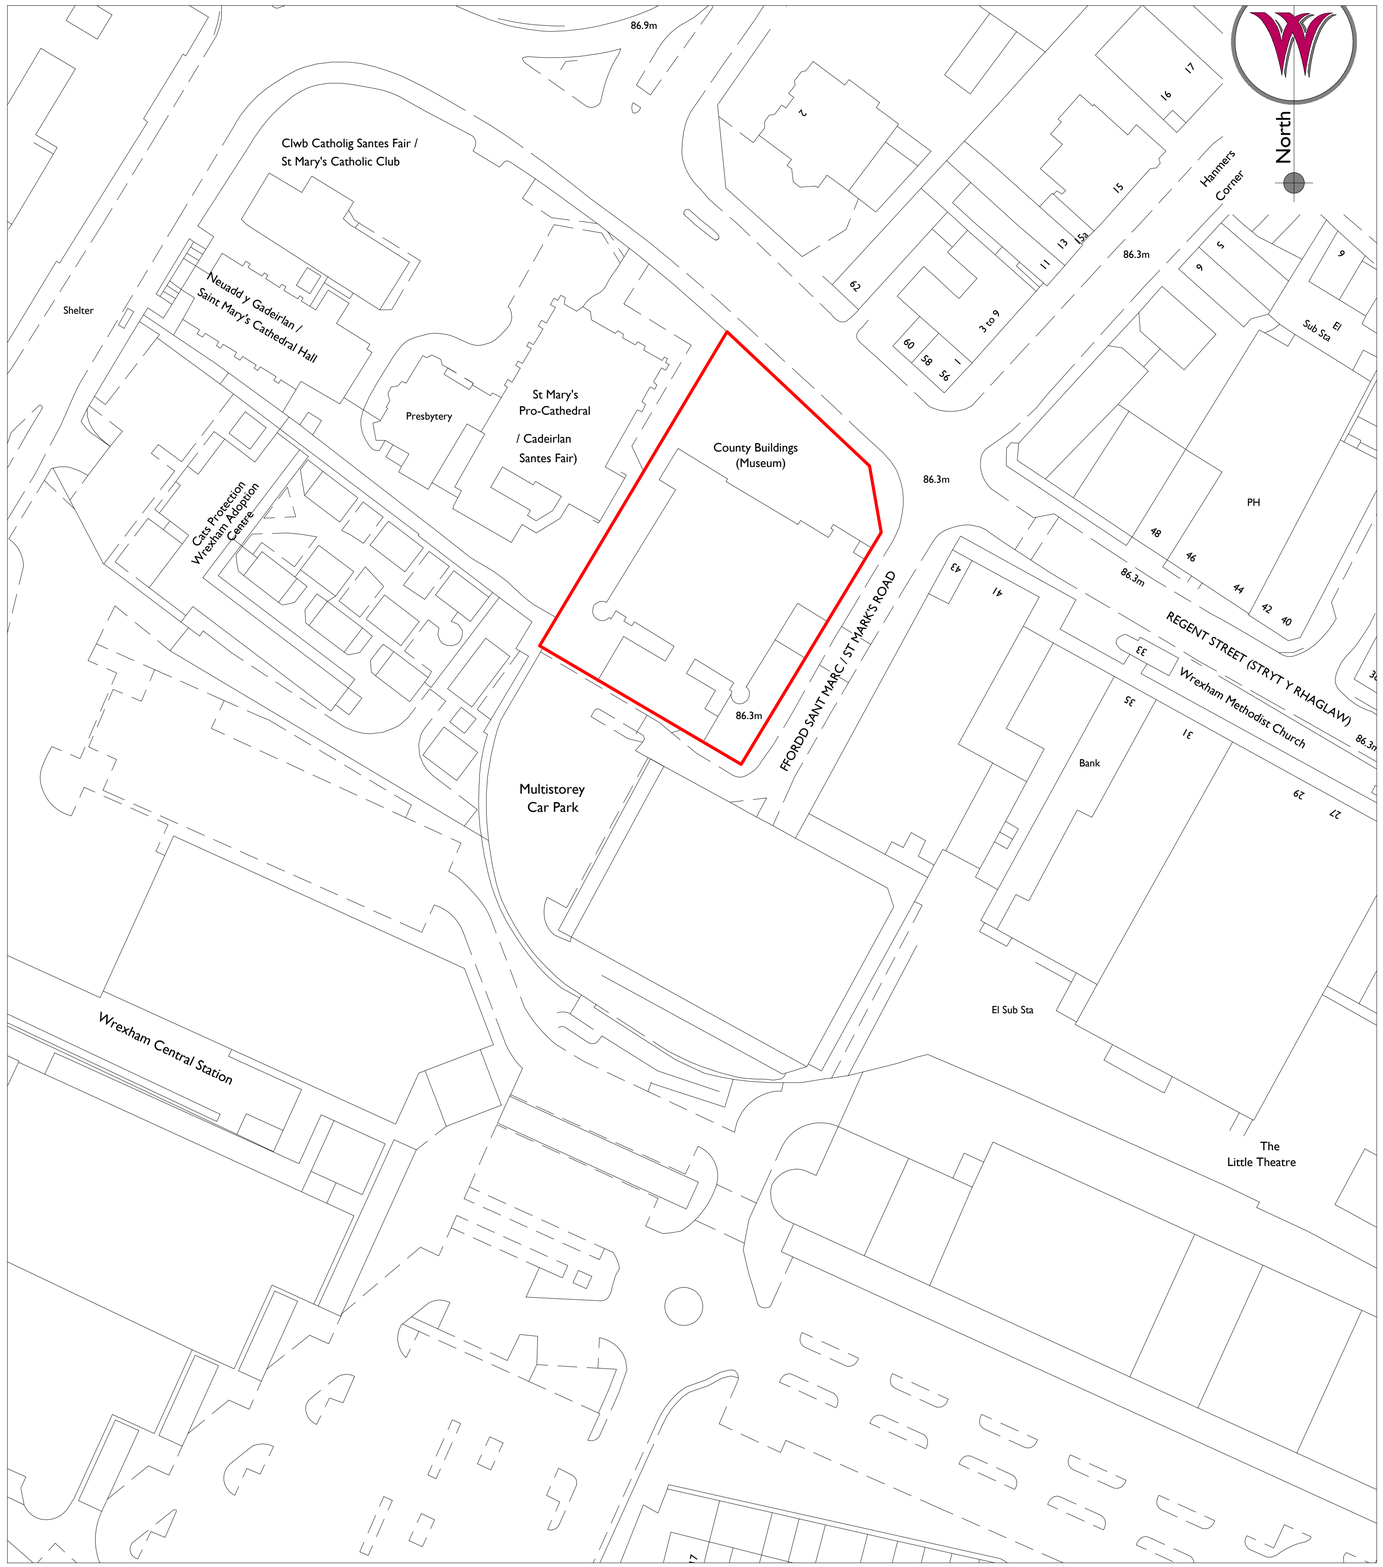

1 / **1100** **Site Plan**
1:500

1:500 Scale
0 5 m 10 m 15 m 20 m 25 m 50 m

Notes: 25/05/2022 11:47:55

Drawings are based on survey data and may not accurately represent what is physically present.

Do not scale from this drawing. All dimensions are to be verified on site before proceeding with the work.

All dimensions are in millimeters unless noted otherwise.

Purcell shall be notified in writing of any discrepancies.

Key Plan
not to scale

REV	DATE	BY	CHK	DESCRIPTION
P01	25/04/2022	MP	JR	As Indicated
P01	25/05/2022	MP	JR	As Indicated

CLIENT
Haley Sharpe Design Ltd

PROJECT
Wrexham Museum Redevelopment (Football Museum

JOB NUMBER
241084

PURCELL

TITLE
Wrexham Museum
Location Plan & Site Plan

SIZE	SCALE	LAST REVISED	DRAWN	CHECKED
A1L	As Indicated	25/05/2022	MP	JR

REV **P01** SUITABILITY/REASON FOR ISSUE **S4 - Planning**

DRAWING NAME
241084-PUR-00-ZZ-DR-A-1100

St James', 79 Oxford Street, Manchester, M1 6FQ

© PURCELL 2019. PURCELL ® IS THE TRADING NAME OF PURCELL ARCHITECTURE LTD.