


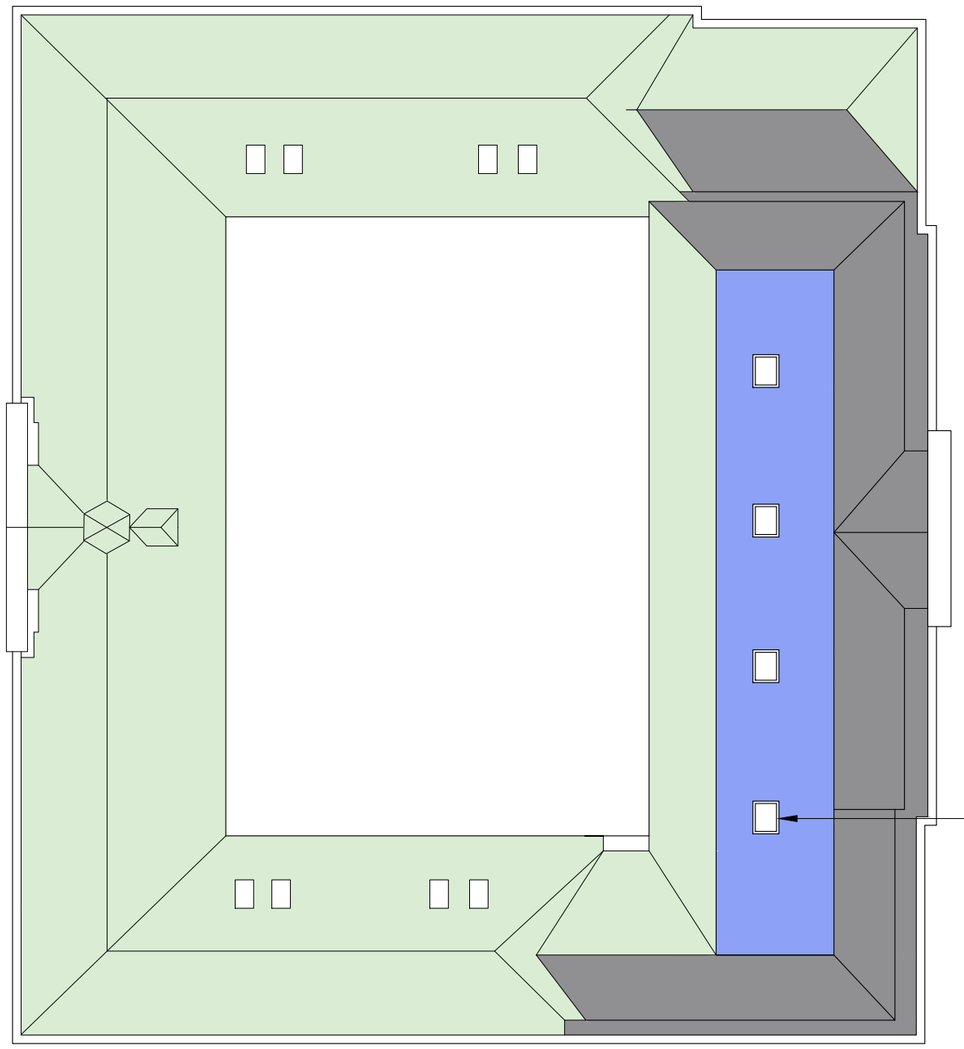

Replacement rooflights on flat roof to be Coxdome Roof light 1050 x 900

Area of slate roofing to be replaced

Area of flat roofing to be replaced

Remaing roof area not included in the scope of works

4No domed roof lights to be replaced on the flat roof area

project

Proposd roofing works
Tattersall Stables,
Wynnstay Hall Estate,
Ruabon Wrexham LL14 6LB

client:

title:

Roof Plan

GENERAL NOTES:
Any discrepancy found between this and any schedule or specification must be refered back to the consultant before work is executed.
All dimensions to be checked on site.
This drawing must not be copied in whole or in part without the prior written permission of john parry jones

revisions

no	description	date

design JPJ
JOHN PARRY JONES
Tel: 01745 446059
Mail: 07778 636792
email: jpjacad@gmail.com
10 Hendre Las, Abergele, Conwy, LL22 9BJ

job no.:	drg no.	rev
741 - 03 - 26	01	

scale 1:250 @A3

drawn | date