
N

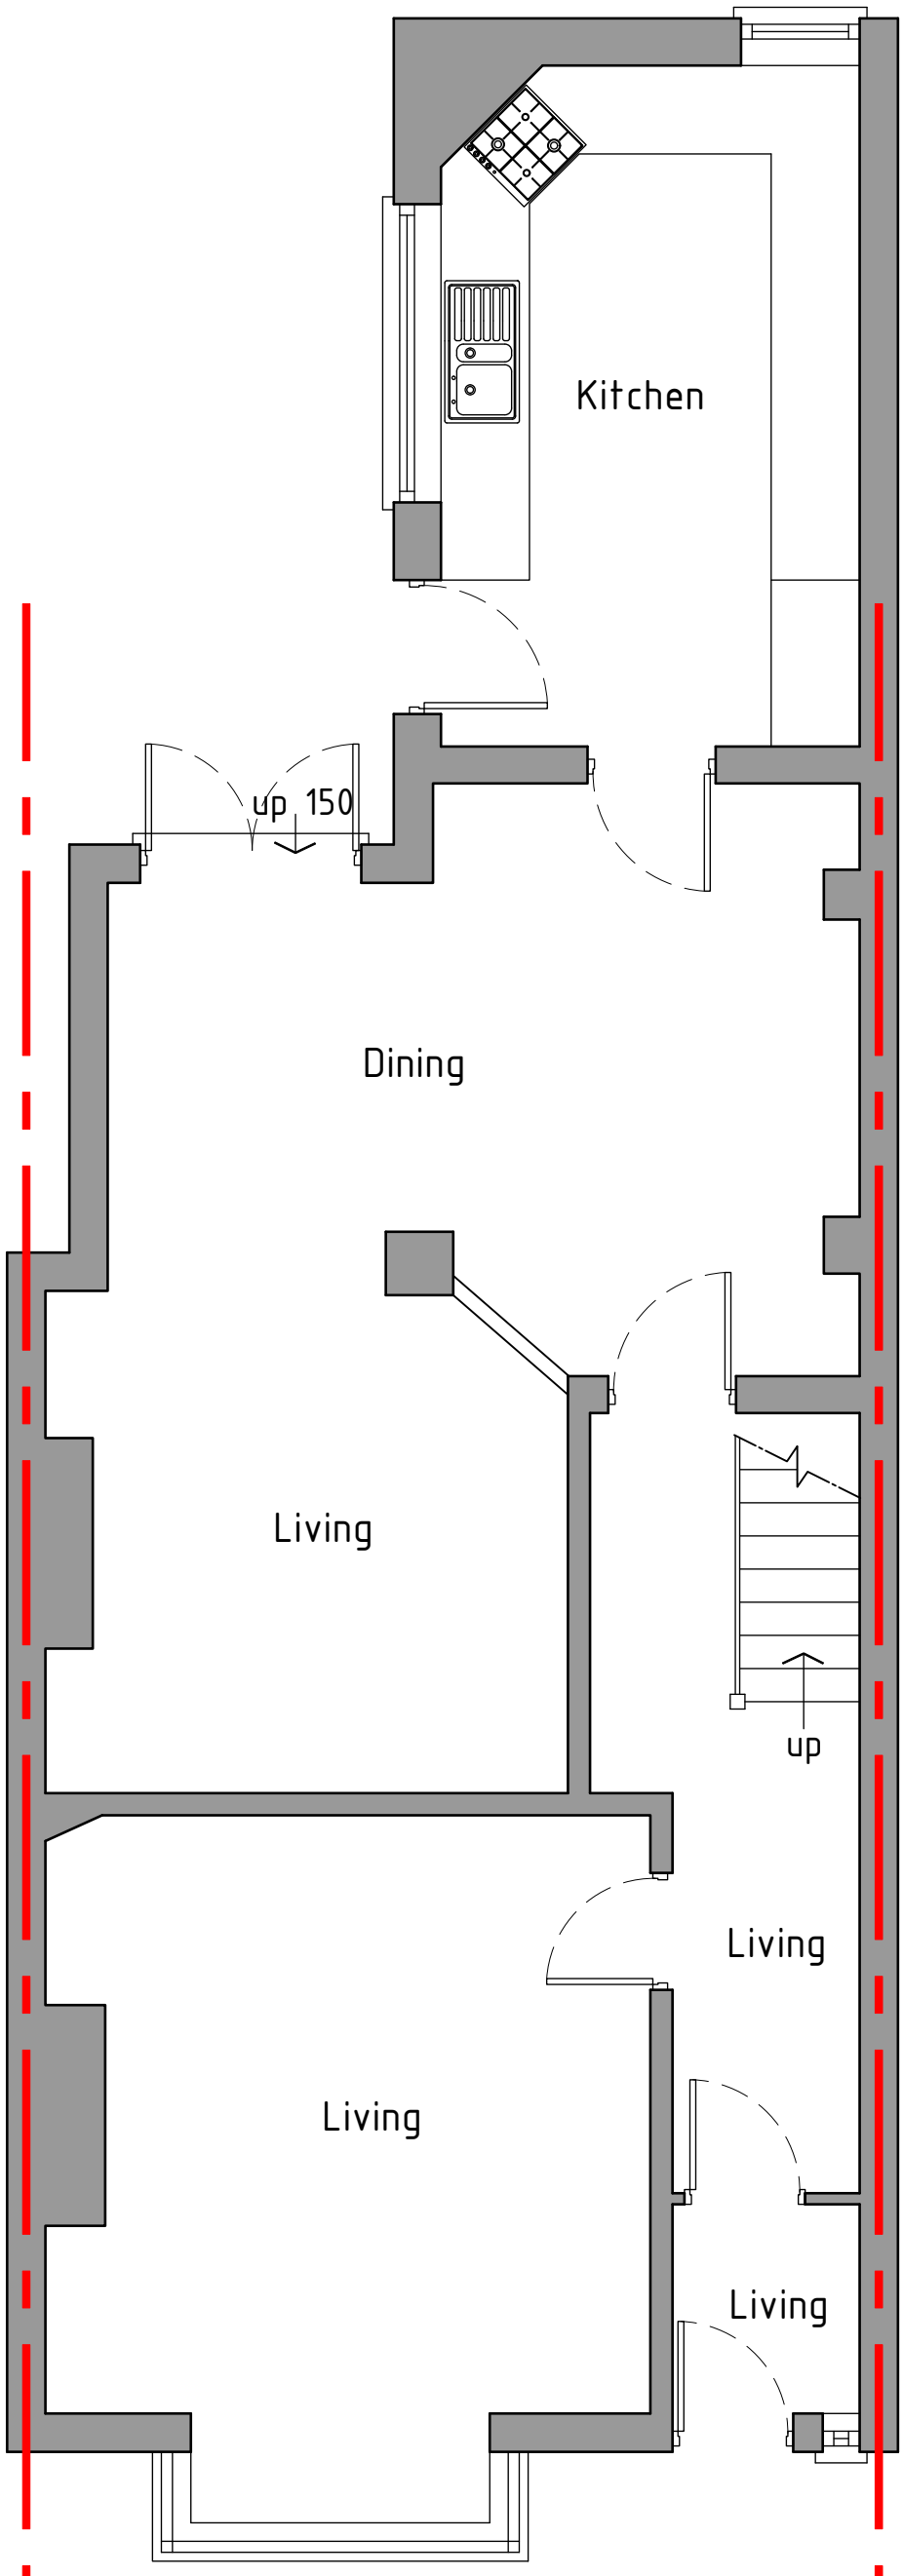

Ground Floor

Ground floor plan 1:50

As Existing

HDS ARCHITECTURAL SERVICES
HDS Architectural Services, The Foundry,
15 Yorke Street, Wrexham
LL13 8LW
Tel (01978) 345250
www.hdsarchitectural.co.uk

Project;
78 Ruabon Road, Wrexham, LL13 7PH

Title;	**Scale (A3);**
01-As Existing Ground Floor Plan	1:50
Dwg No;	**Date;**
RUR/PD/01	11.03.26

Revision;