
N

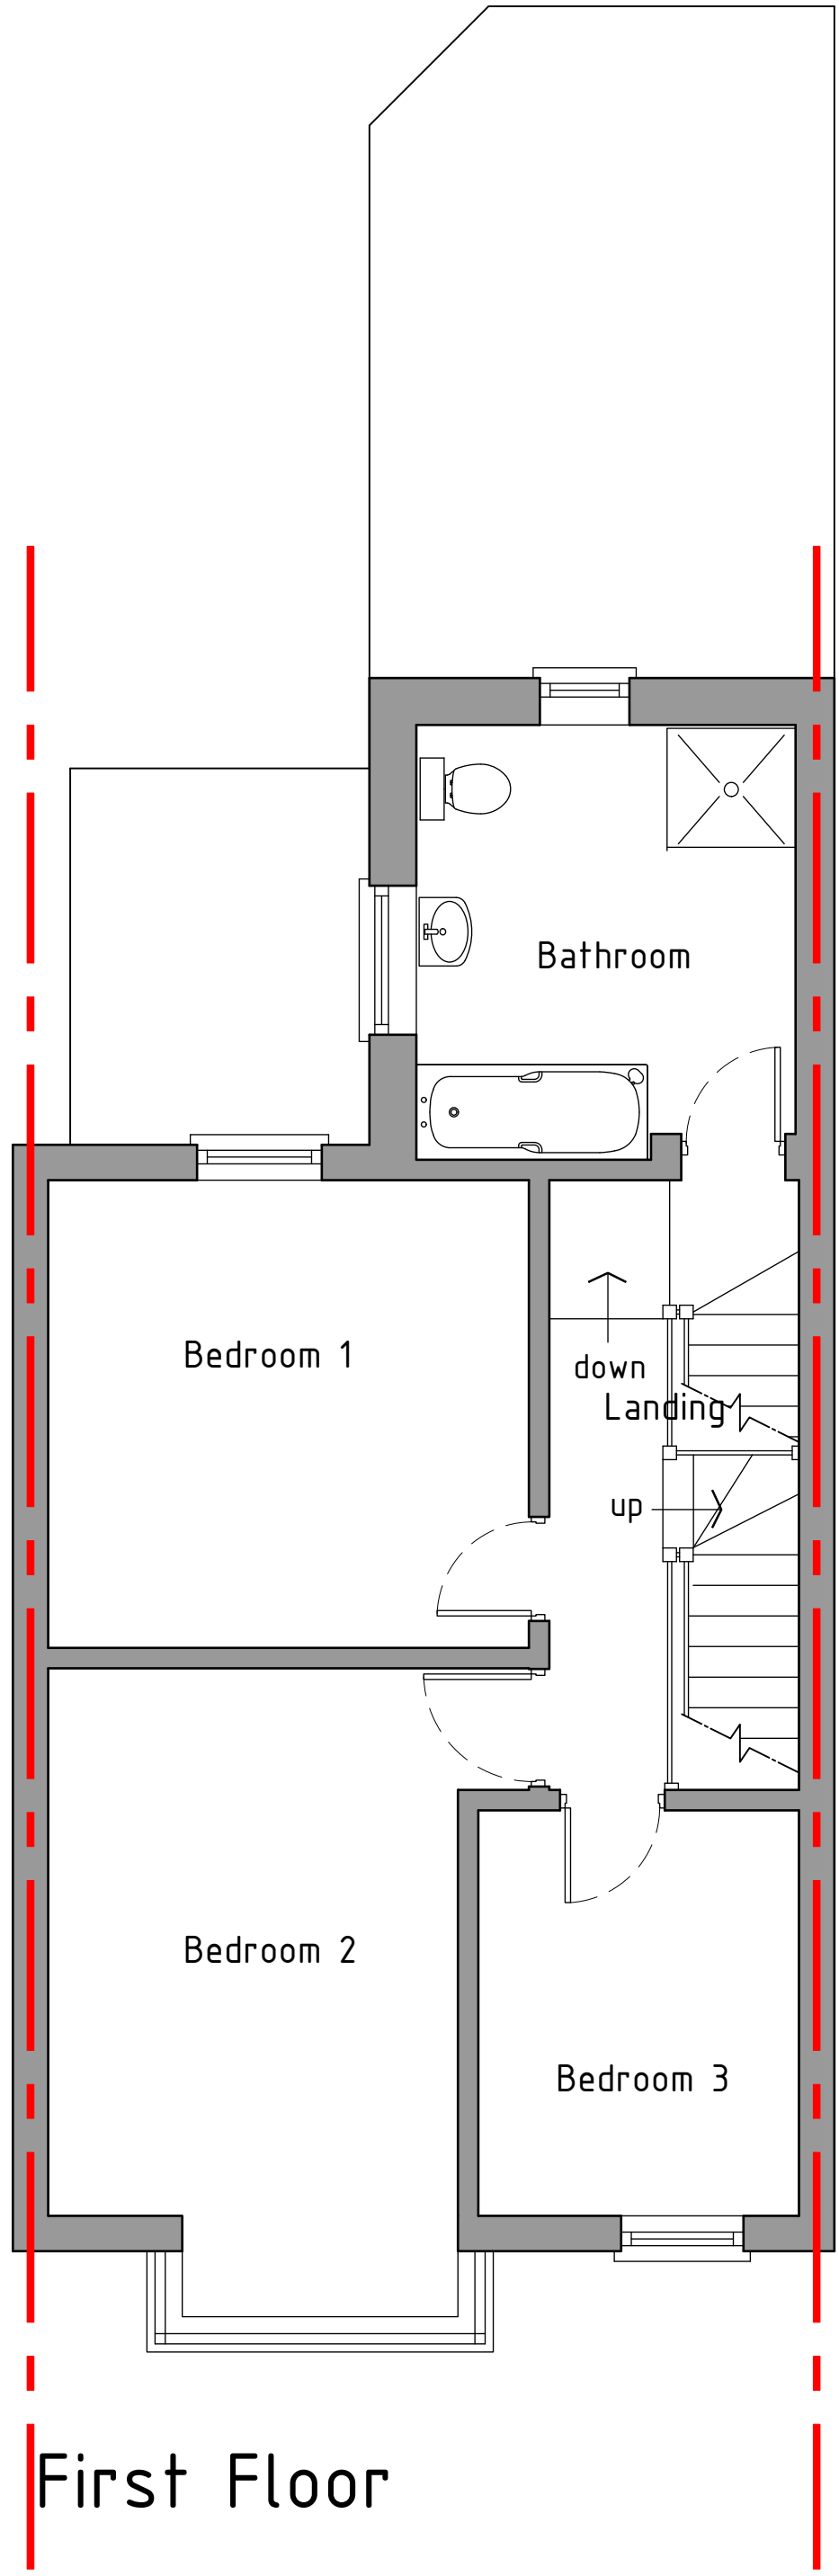

Ground floor plan 1:50

As Proposed

HDS ARCHITECTURAL SERVICES
HDS Architectural Services, The Foundry,
15 Yorke Street, Wrexham
LL13 8LW
Tel (01978) 345250
www.hdsarchitectural.co.uk

Project; 78 Ruabon Road, Wrexham, LL13 7PH	
Title; 05-As Proposed First Floor Plan	**Scale (A3);** 1:50
Dwg No; RUR/PD/05	**Date;** 11.03.26
Revision;	