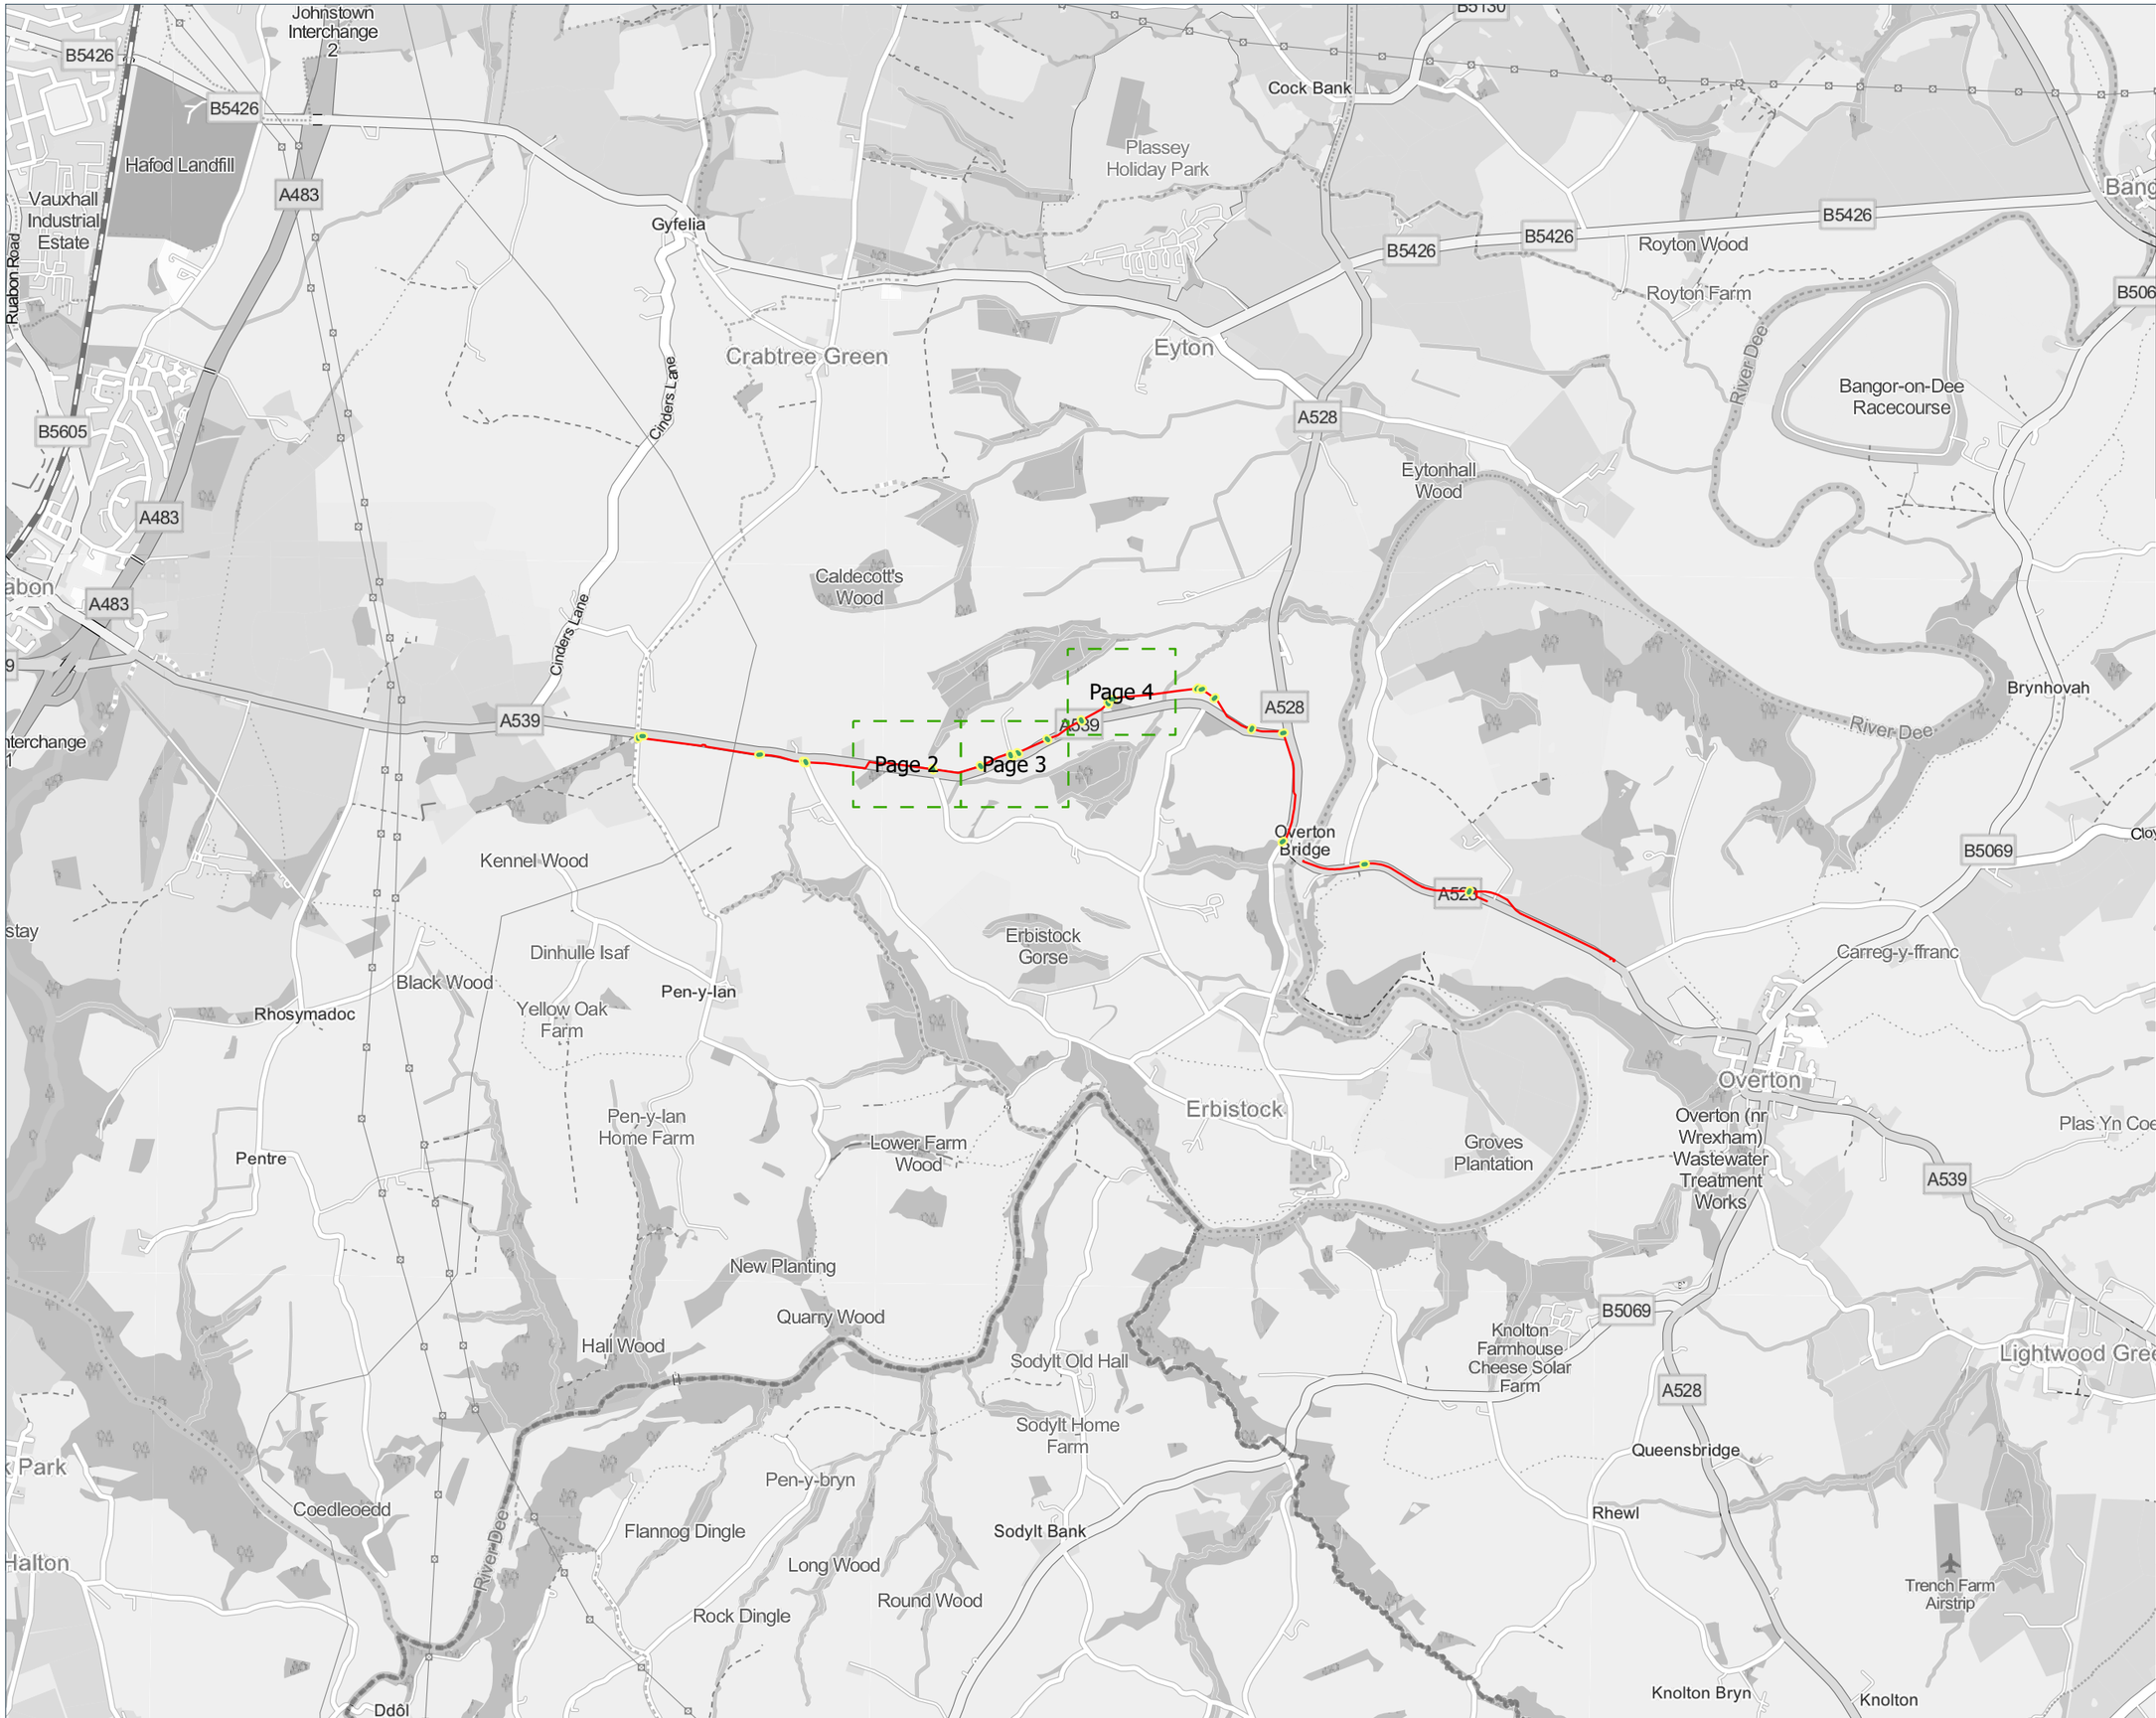


Interest: N/A

Location: Wrexham, LL13 0DF

Coords: 334558, 342678

Scheme Name: EP - Wrexham Ring - Cinders to Overton

Drawing Name: Information Plan

Drawing No: 25006103_PLN_INFO_2.1

Rev	Date	Description
-	06.03.2026	First Issue

Drawn:	JC
Approved:	PH
Sheet No:	1 of 4
Sheet Size:	A3

WONDERFUL ON TAP


The information contained in this document is confidential and protected by copyright. The use, copying or disclosure to a third party, either wholly or in part, except with the written permission of, and in the manner prescribed by Severn Trent Water Limited constitutes an infringement of copyright. Dalcour Maclaren does not warrant that this document is definitive nor free of error and does not accept liability for any loss caused or arising from reliance upon information provided herein. Although our best efforts have been made to ensure the accuracy of these plans, all measurements must be confirmed on site. BASED UPON THE ORDNANCE SURVEY MAP WITH THE SANCTION OF THE CONTROLLER OF HM STATIONERY OFFICE. CROWN COPYRIGHT RESERVED. © OS LICENCE No. 100031673


Site Plan

0 250 500 750 1000 1250 1500 1750 2000 2250 2500 2750 3000 3250 3500 3750 4000 4250 4500 4750 5000 Metres

Scale: 1:25000

Drawing Location: C:\Users\joshua.collenette\Dalcour Maclaren\EP - Wrexham Ring - Cinders to Overton 25006103 - Geomatics\01 DM Plans\20260305_25006193_PLN_INFO_1.1\20260305_25006193_PLN_INFO_1.aprx

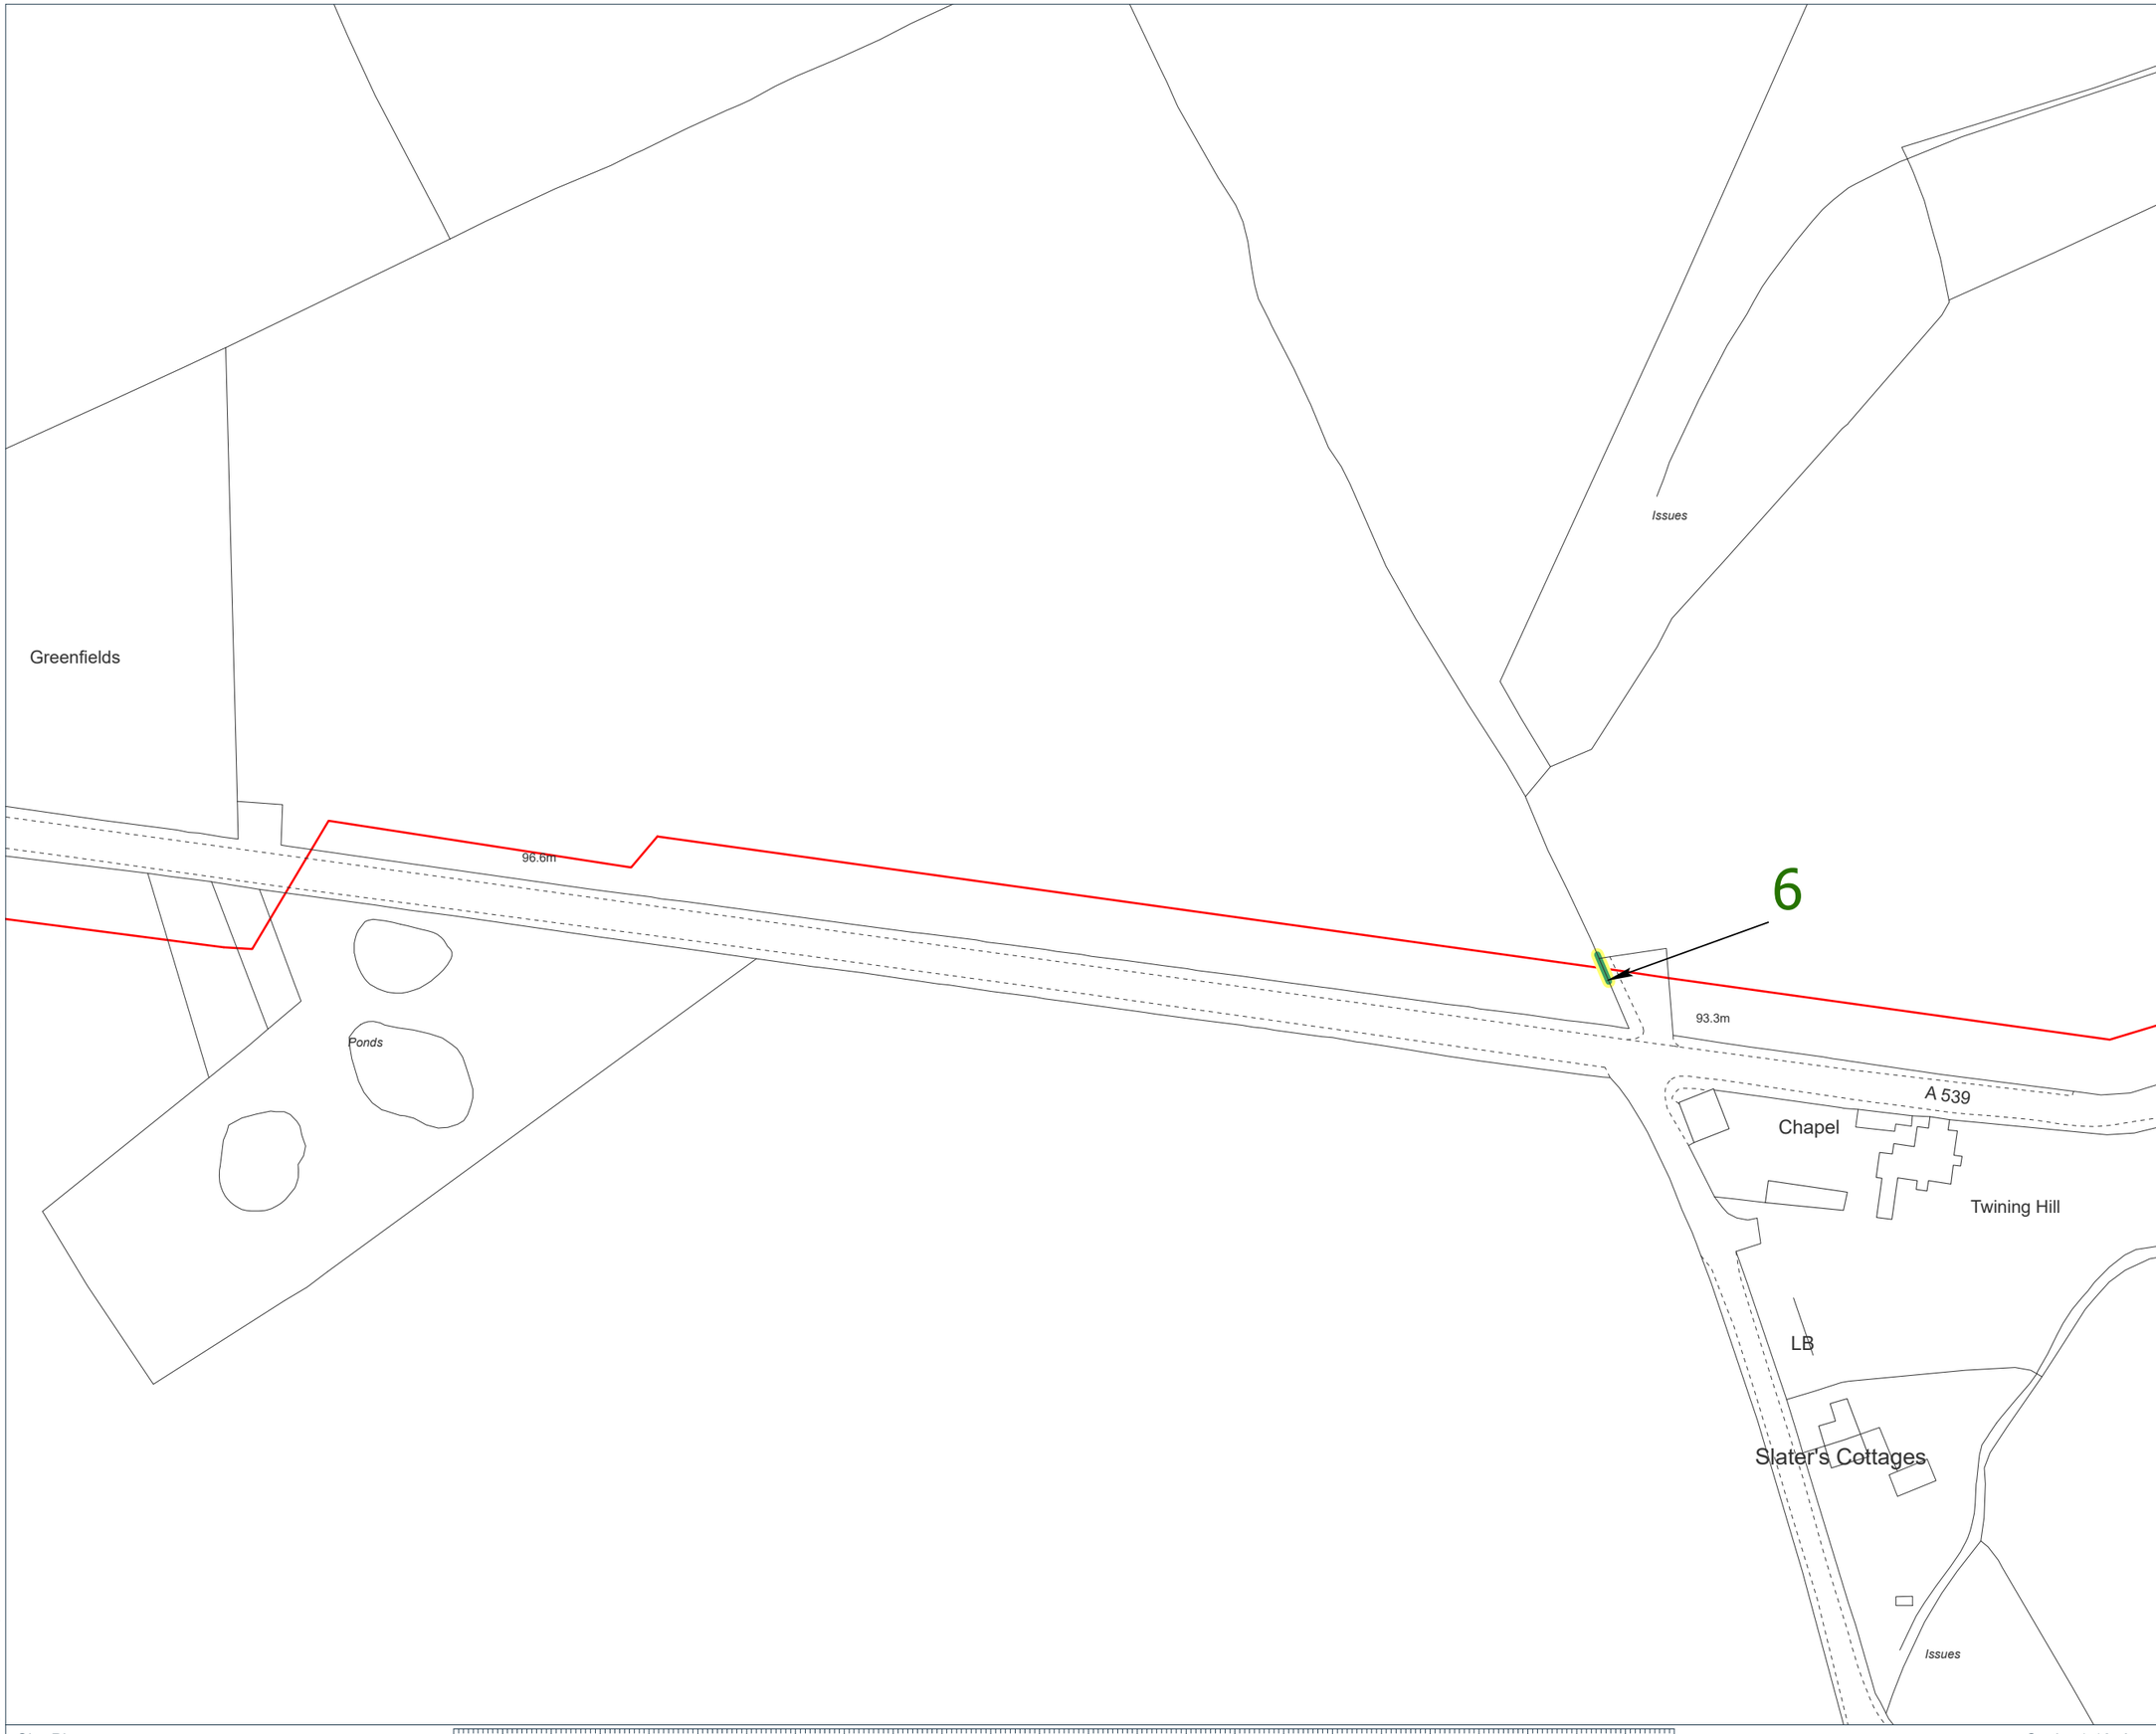

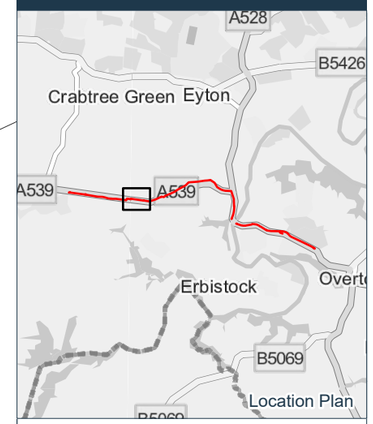

Key:

Proposed Alignment

Hedgerow Clearance Areas

Coordinate System: British National Grid
Projection: Transverse Mercator
Datum: OSGB 1936

Interest: N/A

Location: Twining Hill, Overton Bridge, Erbistock, Wrexham, LL13 0DF

Coords: 333843, 343086

Scheme Name: EP - Wrexham Ring - Cinders to Overton

Drawing Name: Information Plan

Drawing No: 25006103_PLN_INFO_2.2

Rev	Date	Description
-	06.03.2026	First Issue

Drawn:	JC
Approved:	PH
Sheet No:	2 of 4
Sheet Size:	A3

WONDERFUL ON TAP


The information contained in this document is confidential and protected by copyright. The use, copying or disclosure to a third party, either wholly or in part, except with the written permission of, and in the manner prescribed by Severn Trent Water Limited constitutes an infringement of copyright. Dalcour Maclaren does not warrant that this document is definitive nor free of error and does not accept liability for any loss caused or arising from reliance upon information provided herein. Although our best efforts have been made to ensure the accuracy of these plans, all measurements must be confirmed on site. BASED UPON THE ORDNANCE SURVEY MAP WITH THE SANCTION OF THE CONTROLLER OF HM STATIONERY OFFICE. CROWN COPYRIGHT RESERVED. © OS LICENCE No. 100031673

Site Plan


0 10 20 30 40 50 60 70 80 90 100 110 120 130 140 150 160 170 180 190 200 210 220 230 240 250 Metres

Scale: 1:1250

Drawing Location: C:\Users\joshua.collenette\Dalcour Maclaren\EP - Wrexham Ring - Cinders to Overton 25006103 - Geomatics\01 DM Plans\20260305_25006193_PLN_INFO_1.1\20260305_25006193_PLN_INFO_1.aprx

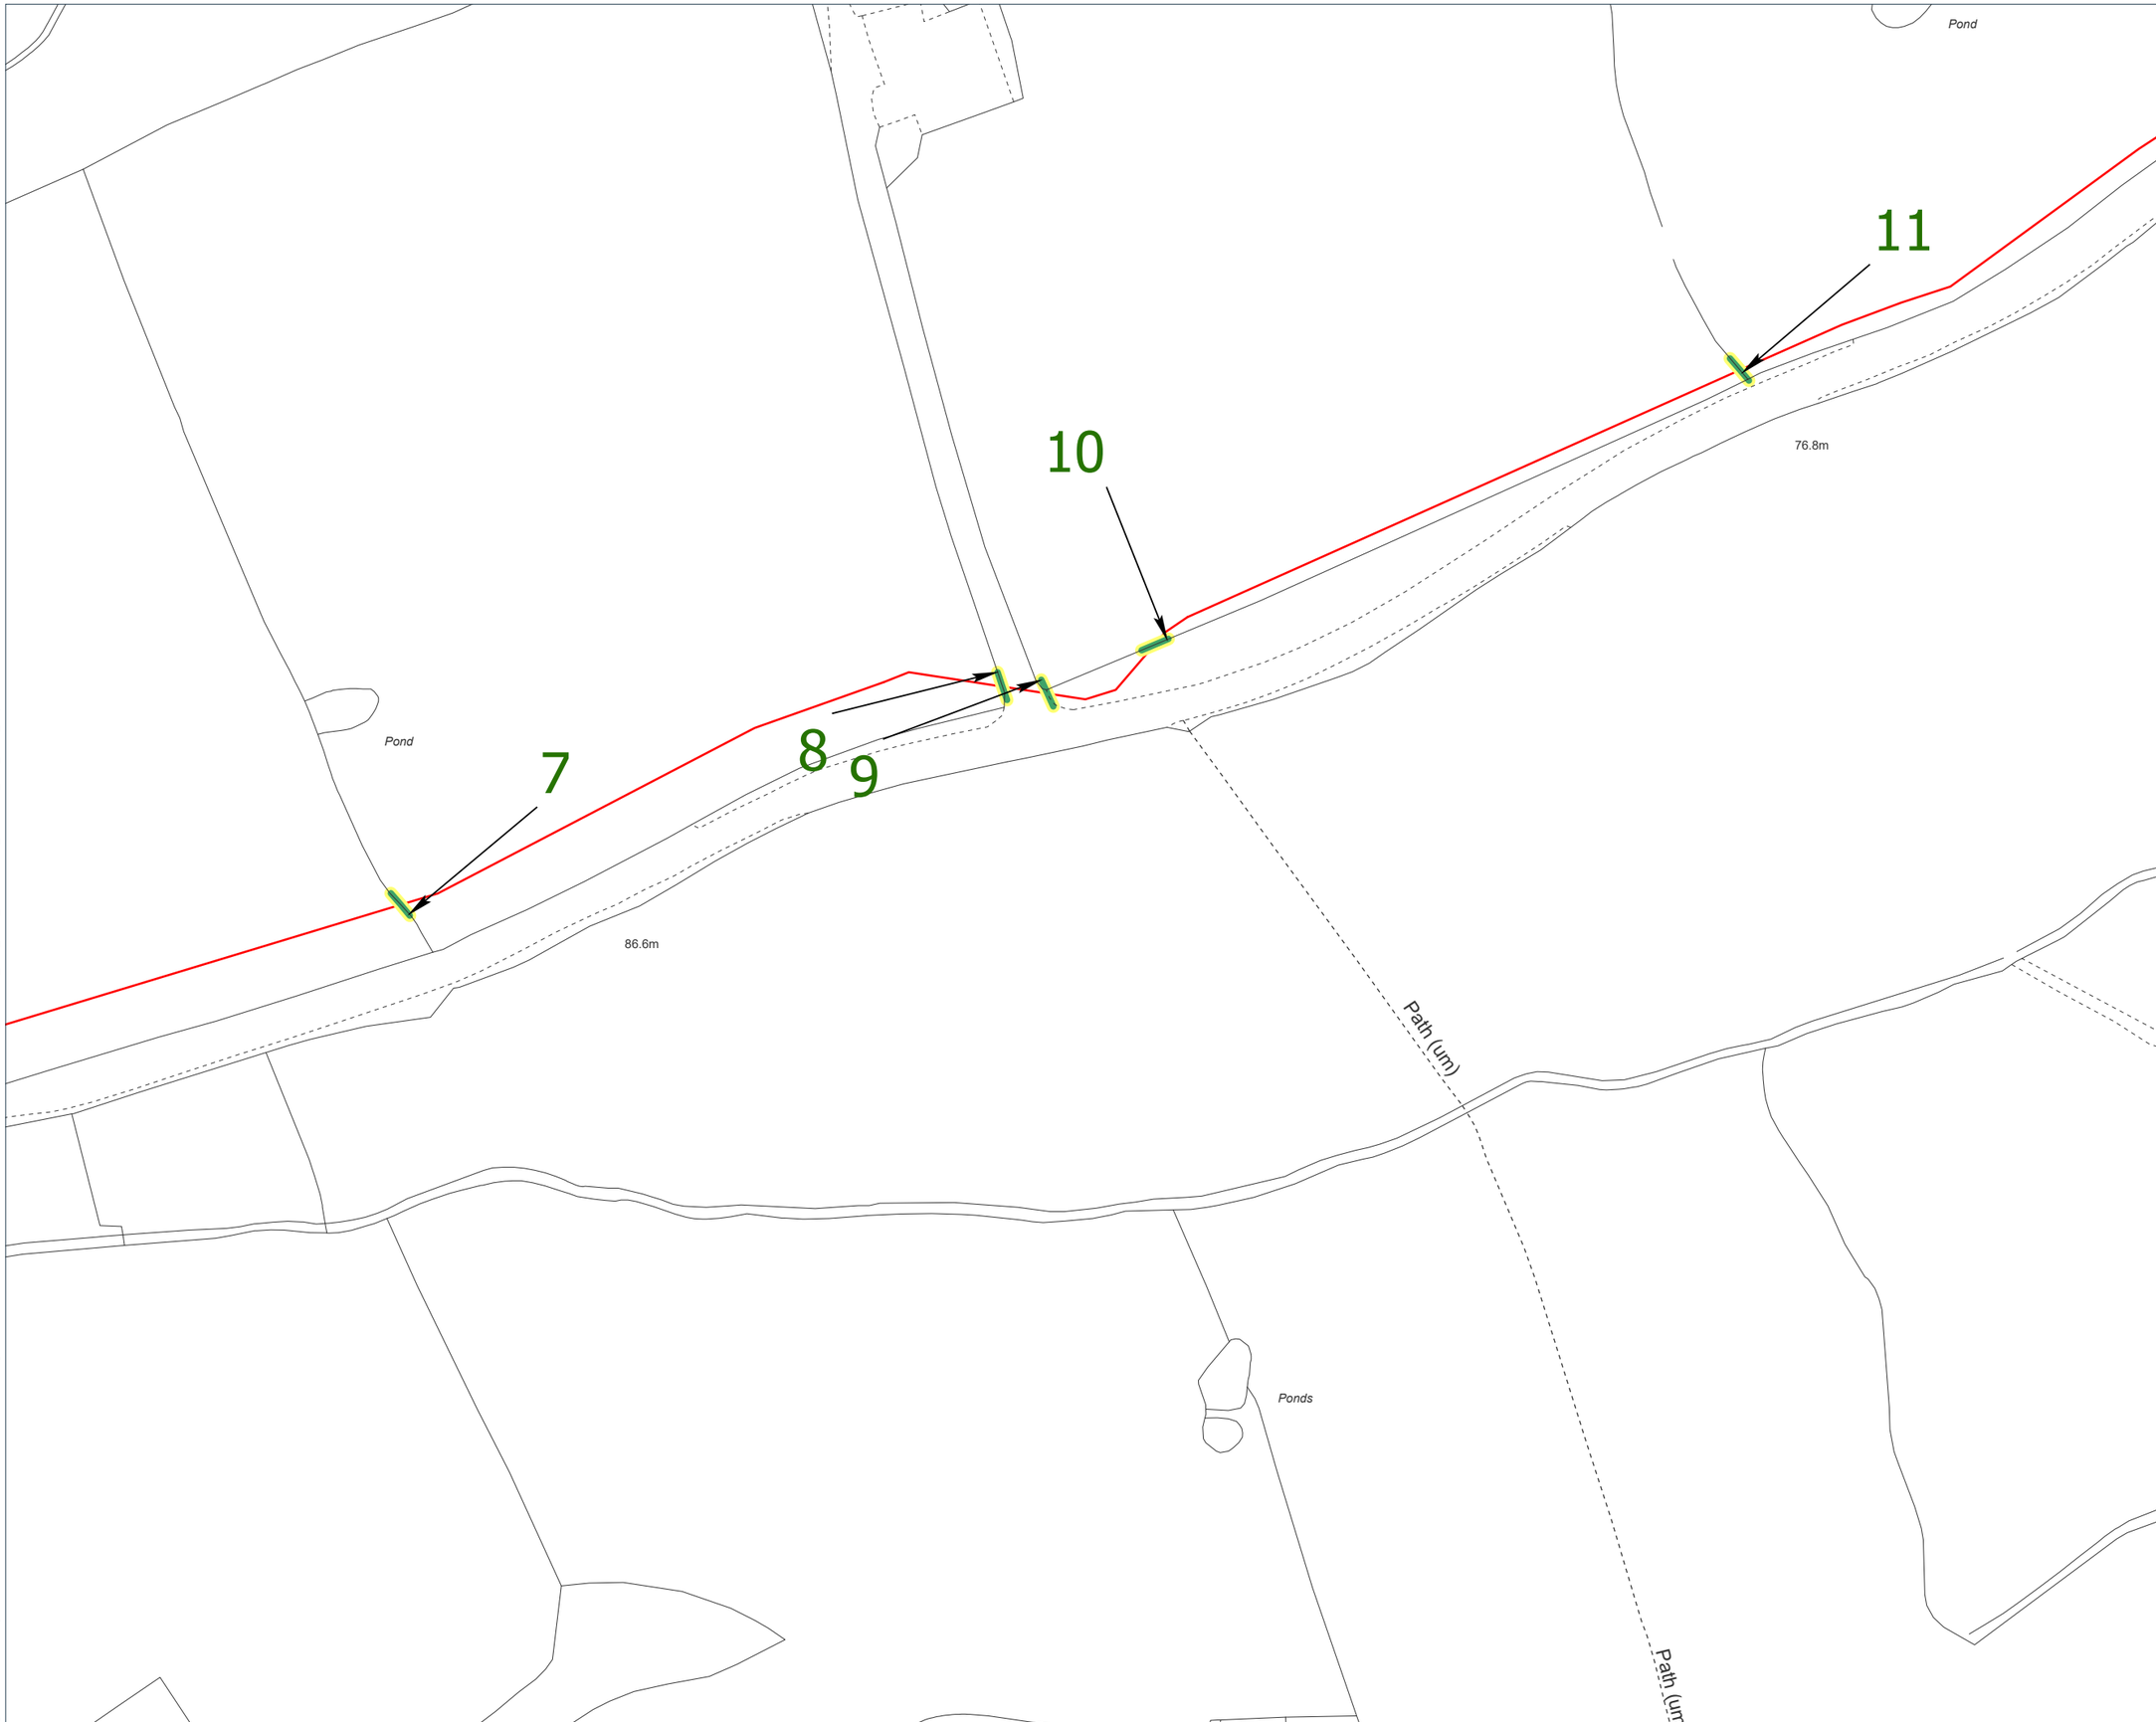

DALCOUR MACLAREN

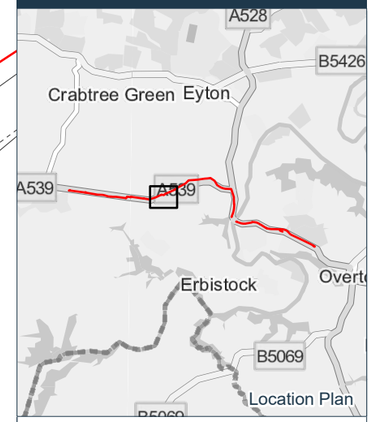

Key:

- Proposed Alignment
- Hedgerow Clearance Areas

Coordinate System: British National Grid
Projection: Transverse Mercator
Datum: OSGB 1936

Interest:
N/A

Location:
Twining Hill, Overton Bridge, Erbistock, Wrexham, LL13 0DF

Coords: 334284, 343086

Scheme Name:
EP - Wrexham Ring - Cinders to Overton

Drawing Name:
Information Plan

Drawing No: 25006103_PLN_INFO_2.3

Rev	Date	Description
-	06.03.2026	First Issue

Drawn:	JC
Approved:	PH
Sheet No:	3 of 4
Sheet Size:	A3

WONDERFUL ON TAP SEVERN TRENT


The information contained in this document is confidential and protected by copyright. The use, copying or disclosure to a third party, either wholly or in part, except with the written permission of, and in the manner prescribed by Severn Trent Water Limited constitutes an infringement of copyright. Dalcour Maclaren does not warrant that this document is definitive nor free of error and does not accept liability for any loss caused or arising from reliance upon information provided herein. Although our best efforts have been made to ensure the accuracy of these plans, all measurements must be confirmed on site. BASED UPON THE ORDNANCE SURVEY MAP WITH THE SANCTION OF THE CONTROLLER OF HM STATIONERY OFFICE. CROWN COPYRIGHT RESERVED. © OS LICENCE No. 100031673


Site Plan

0 10 20 30 40 50 60 70 80 90 100 110 120 130 140 150 160 170 180 190 200 210 220 230 240 250 Metres

Scale: 1:1250

Drawing Location: C:\Users\joshua.collenette\Dalcour Maclaren\EP - Wrexham Ring - Cinders to Overton 25006103 - Geomatics\01 DM Plans\20260305_25006193_PLN_INFO_1.1\20260305_25006193_PLN_INFO_1.aprx

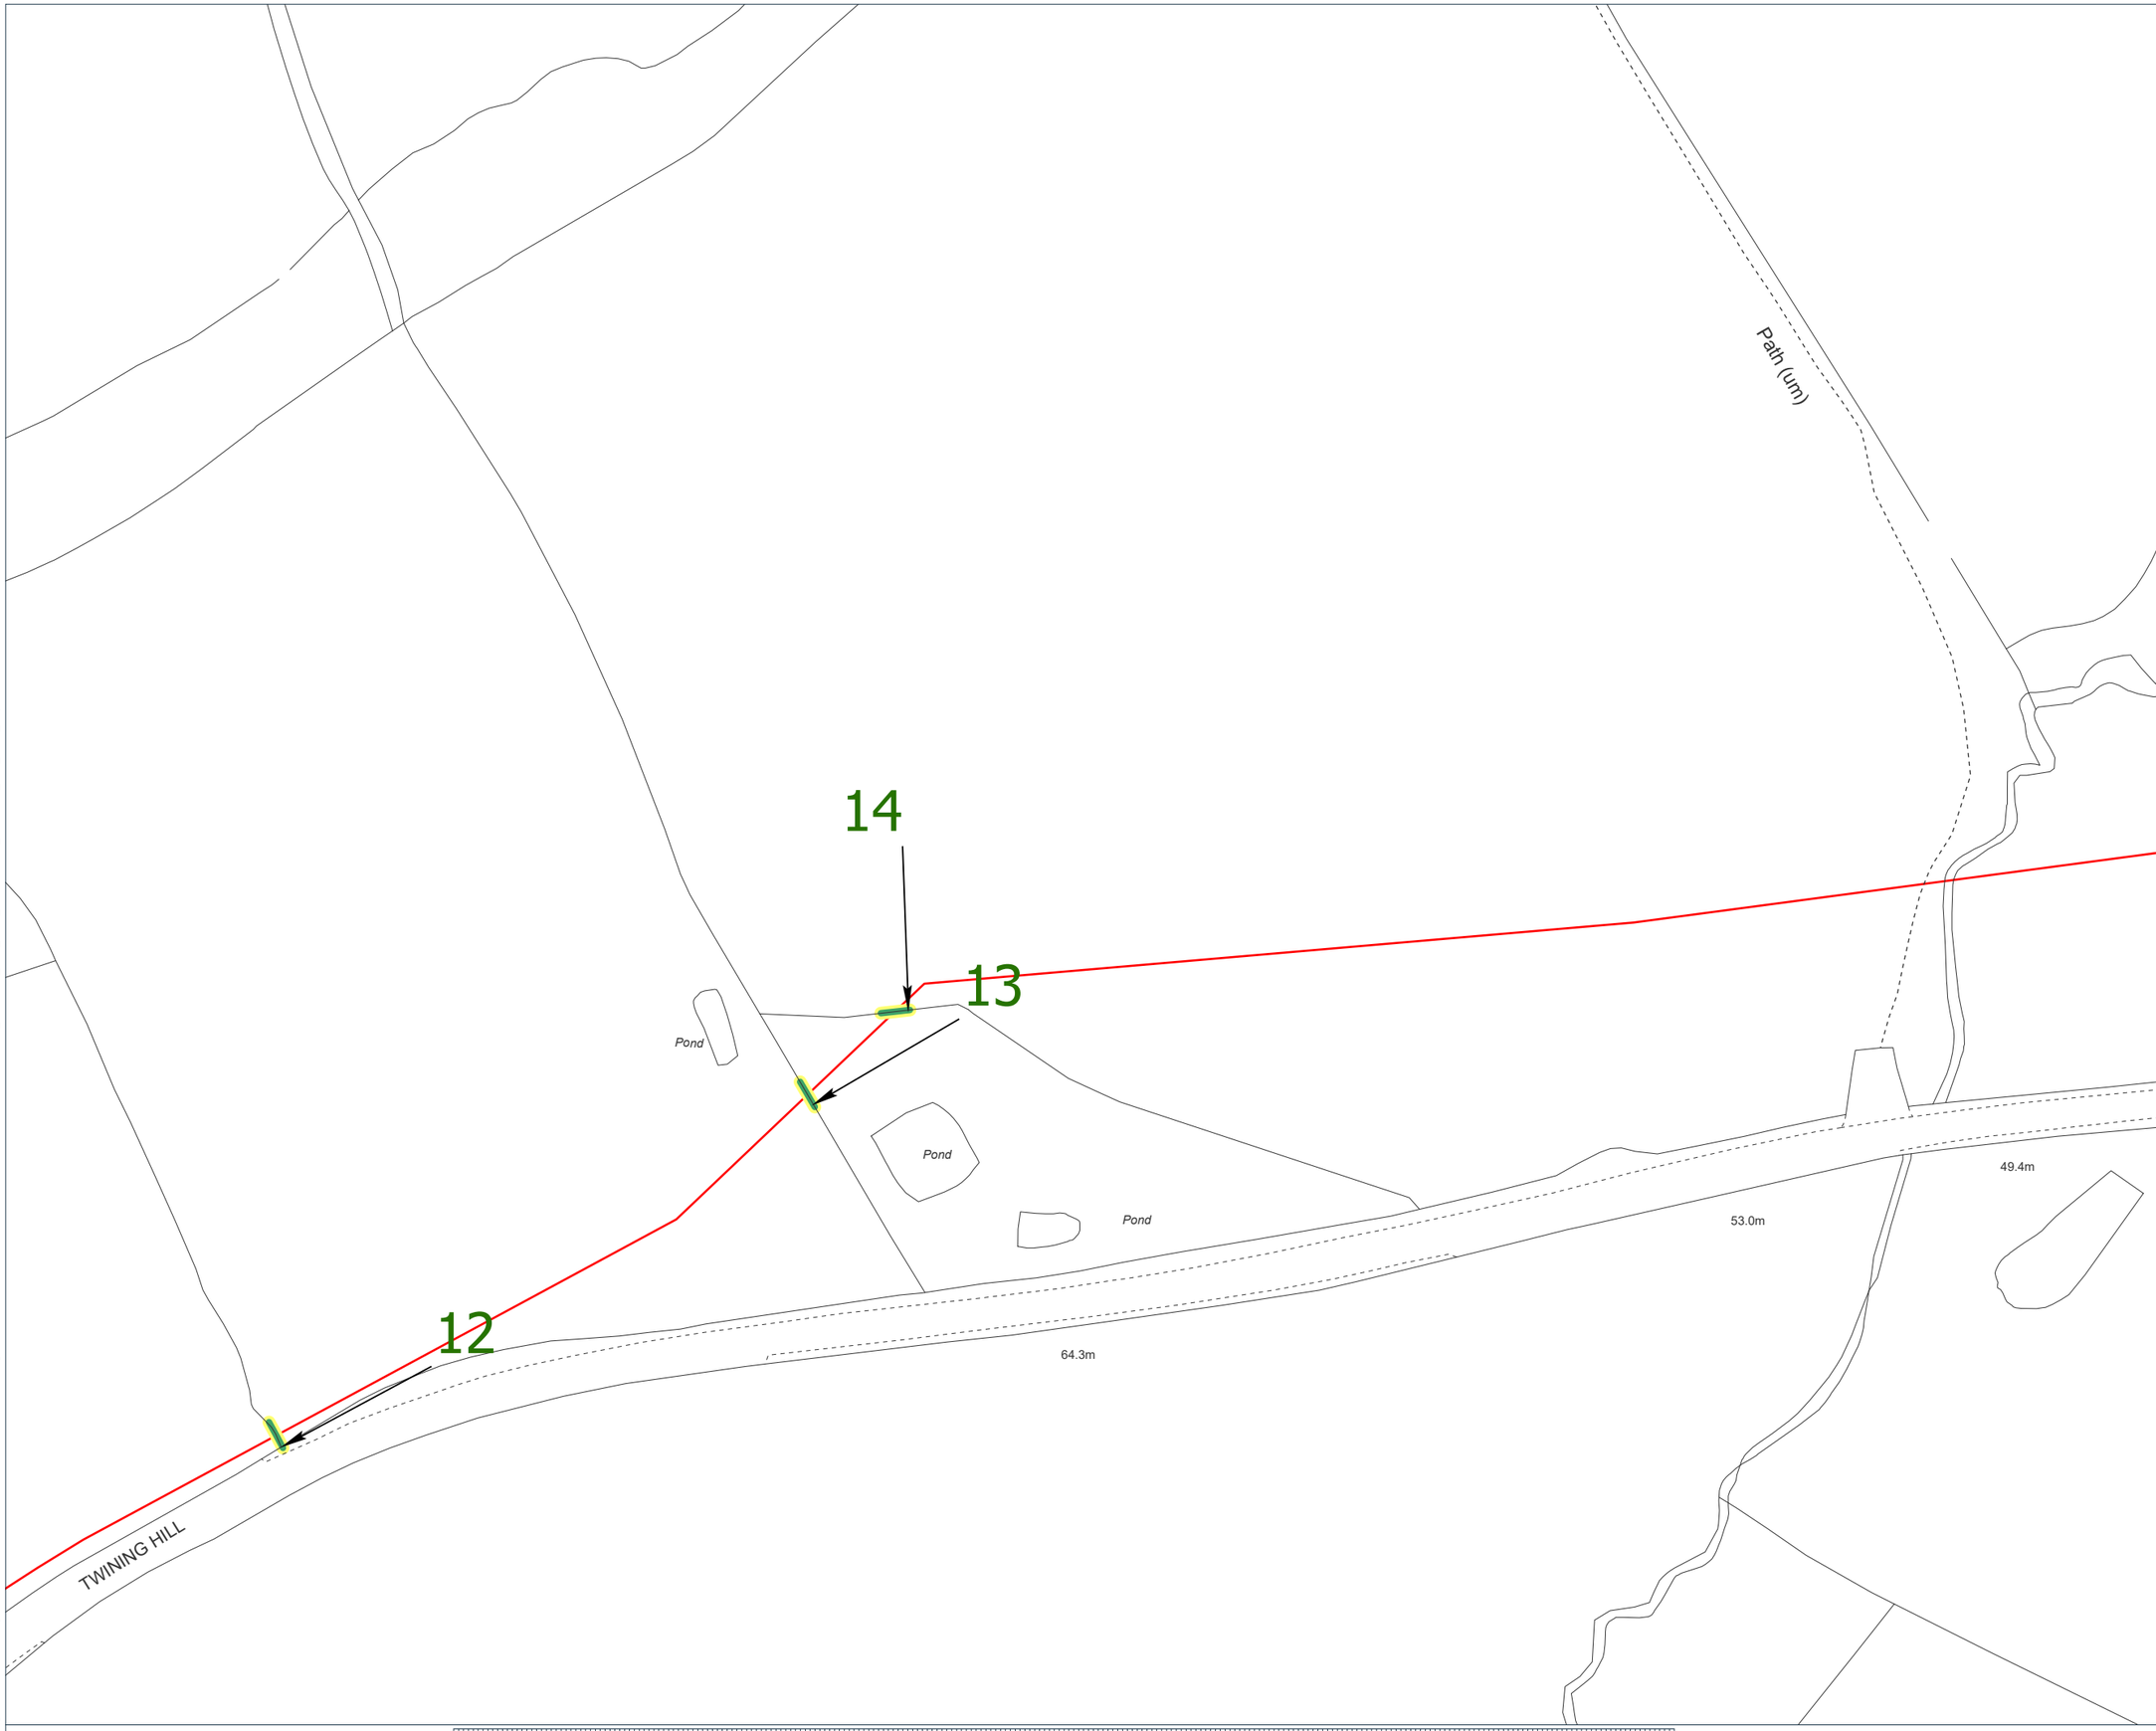

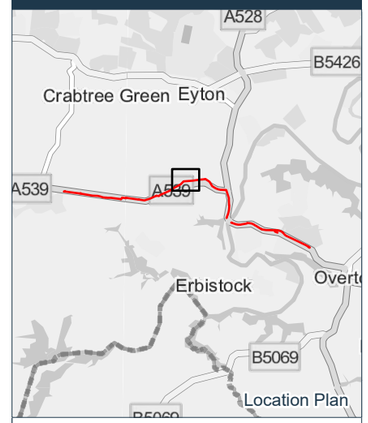

Key:

- Proposed Alignment
- Hedgerow Clearance Areas

Coordinate System: British National Grid
Projection: Transverse Mercator
Datum: OSGB 1936

Interest:
N/A

Location:
Twining Hill, Overton Bridge, Erbistock, Wrexham, LL13 0DF

Coords: 334724, 343382

Scheme Name:
EP - Wrexham Ring - Cinders to Overton

Drawing Name:
Information Plan

Drawing No: 25006103_PLN_INFO_2.4

Rev	Date	Description
-	06.03.2026	First Issue

Drawn:	JC
Approved:	PH
Sheet No:	4 of 4
Sheet Size:	A3

WONDERFUL ON TAP

The information contained in this document is confidential and protected by copyright. The use, copying or disclosure to a third party, either wholly or in part, except with the written permission of, and in the manner prescribed by Severn Trent Water Limited constitutes an infringement of copyright. Dalcour Maclaren does not warrant that this document is definitive nor free of error and does not accept liability for any loss caused or arising from reliance upon information provided herein. Although our best efforts have been made to ensure the accuracy of these plans, all measurements must be confirmed on site. BASED UPON THE ORDNANCE SURVEY MAP WITH THE SANCTION OF THE CONTROLLER OF HM STATIONERY OFFICE. CROWN COPYRIGHT RESERVED. © OS LICENCE No. 100031673

Site Plan

0 10 20 30 40 50 60 70 80 90 100 110 120 130 140 150 160 170 180 190 200 210 220 230 240 250 Metres

Scale: 1:1250

Drawing Location: C:\Users\joshua.collenette\Dalcour Maclaren\EP - Wrexham Ring - Cinders to Overton 25006103 - Geomatics\01 DM Plans\20260305_25006193_PLN_INFO_1.1\20260305_25006193_PLN_INFO_1.aprx