
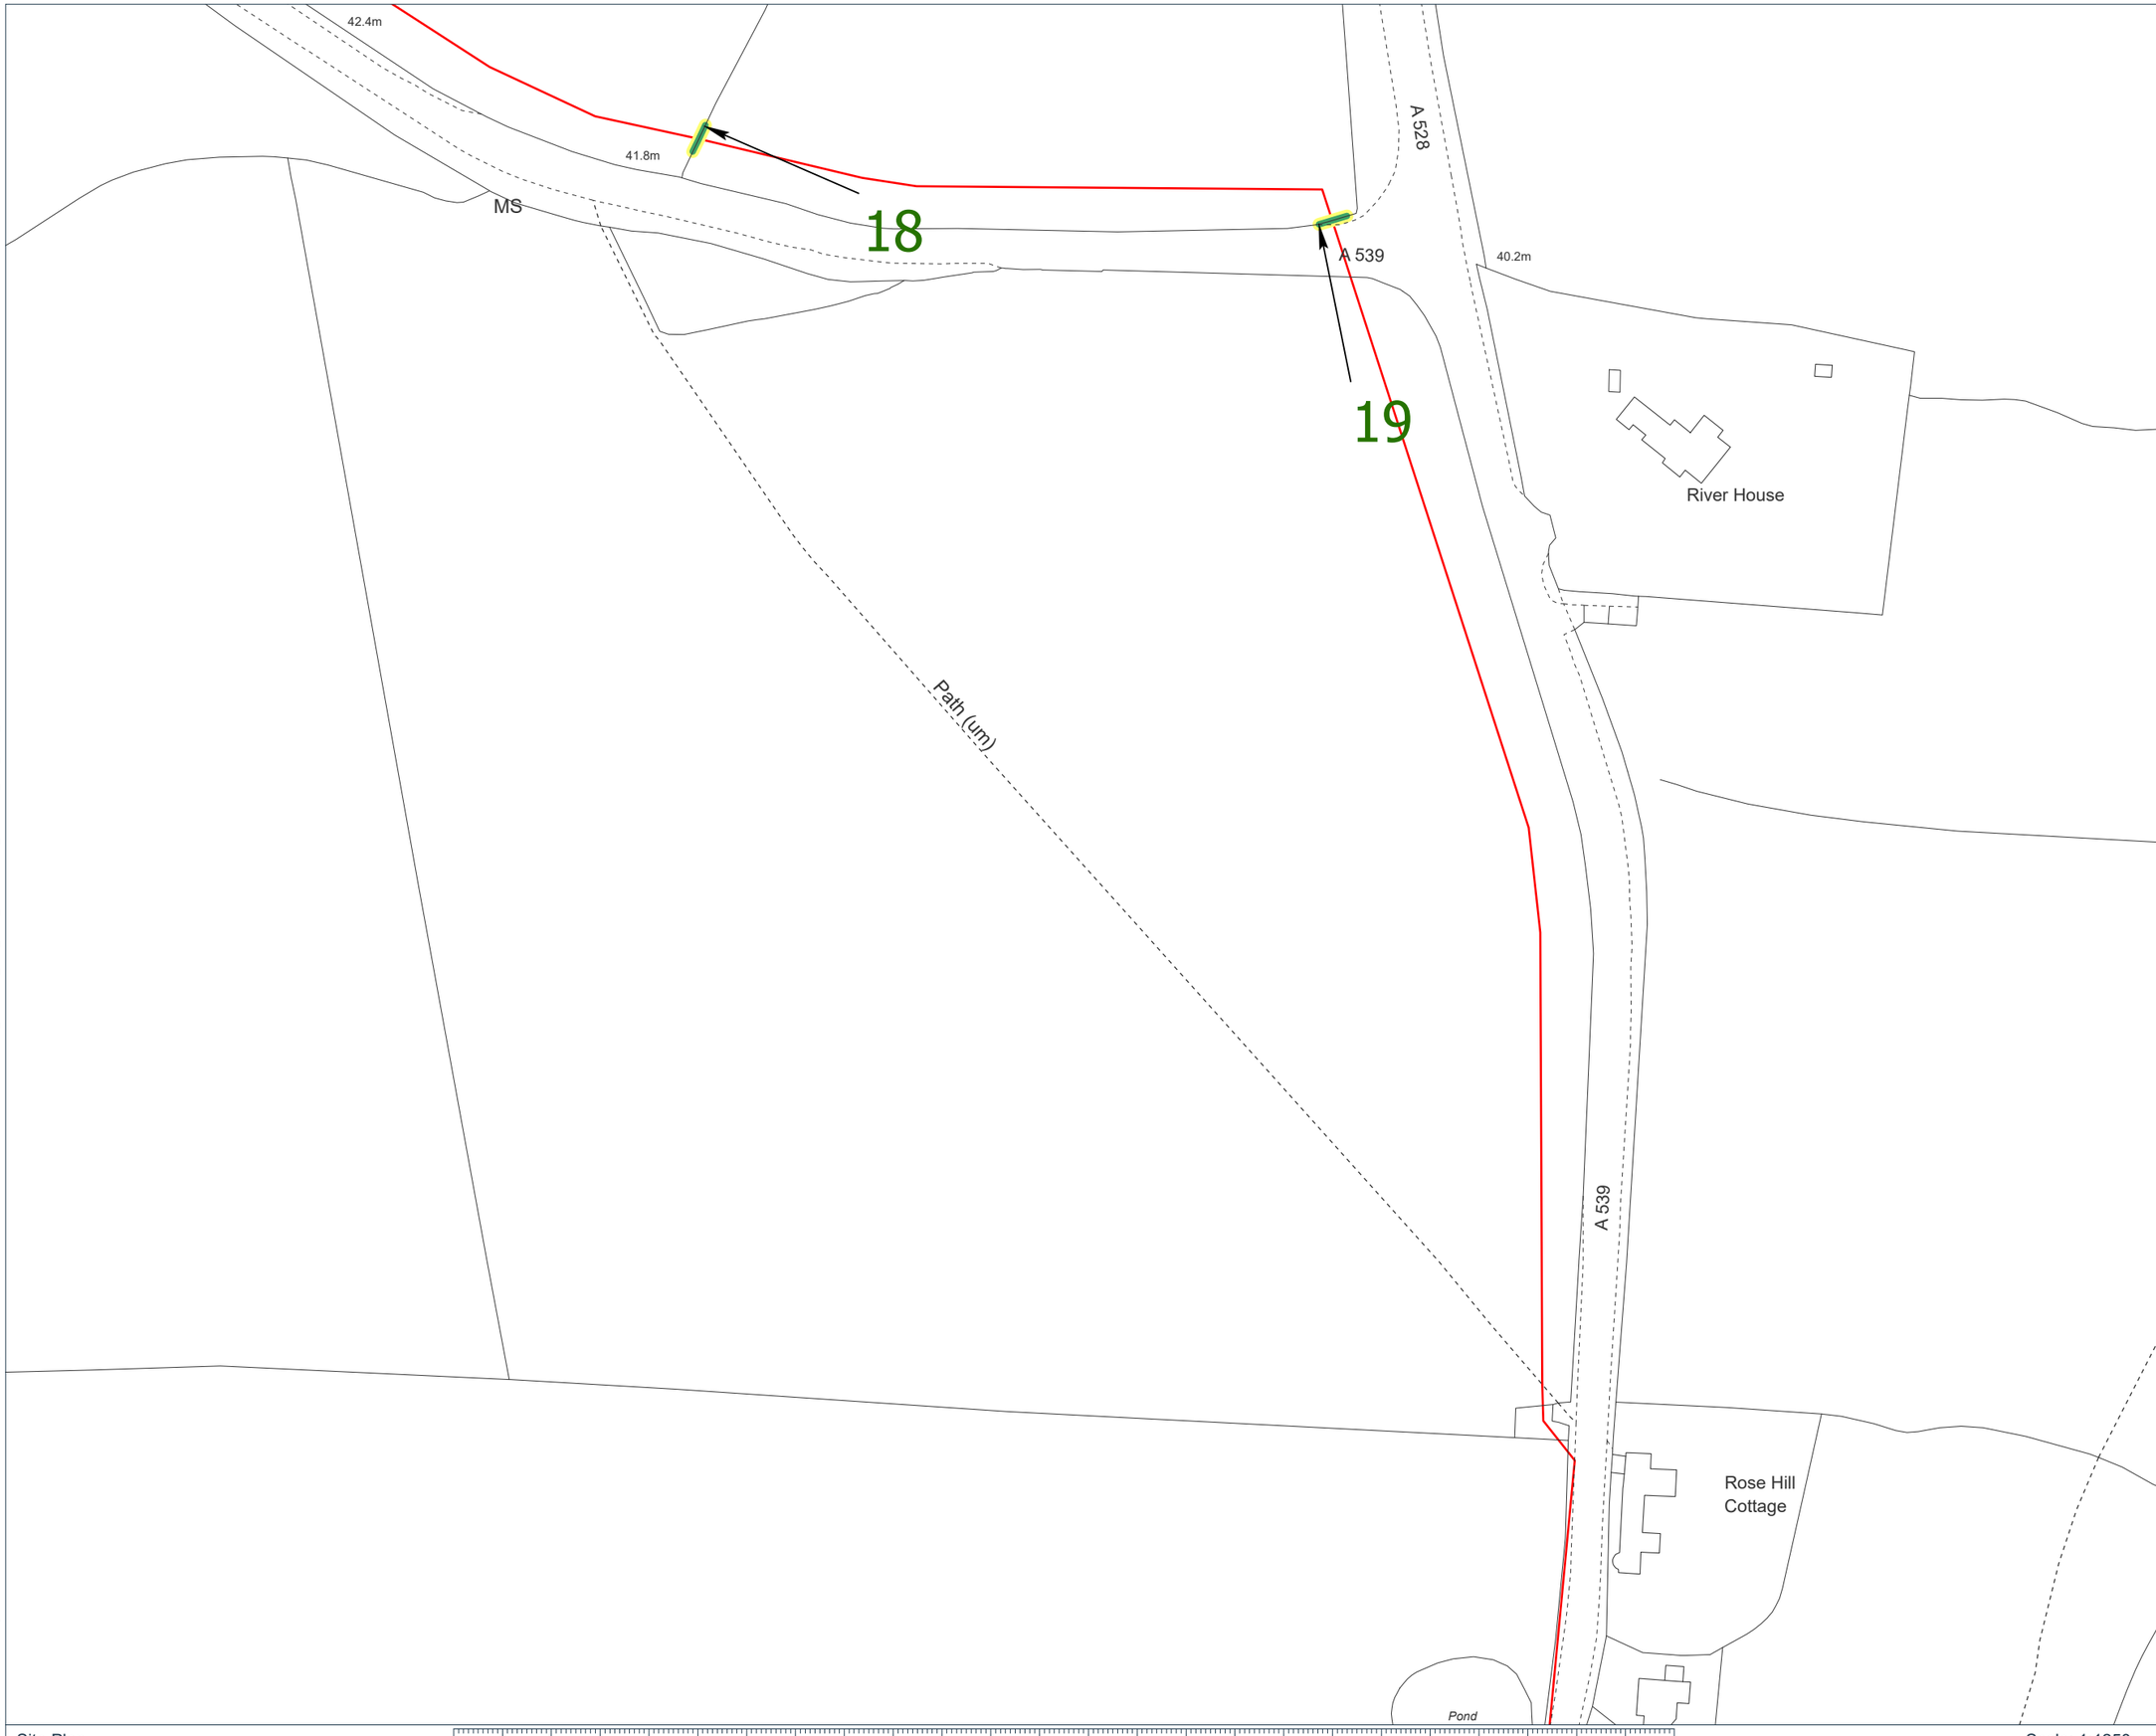


Site Plan

Scale: 1:1250

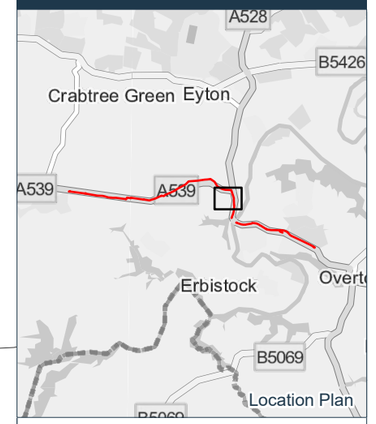

Key:

- Proposed Alignment
- Hedgerow Clearance Areas

Coordinate System: British National Grid
Projection: Transverse Mercator
Datum: OSGB 1936

Interest:
N/A

Location:
Twining Hill, Overton Bridge, Erbistock, Wrexham, LL13 0DD

Coords: 335336, 343081

Scheme Name:
EP - Wrexham Ring - Cinders to Overton

Drawing Name:
Information Plan

Drawing No: 25006103_PLN_INFO_3.3

Rev	Date	Description
-	06.03.2026	First Issue

Drawn:	JC
Approved:	PH
Sheet No:	3 of 3
Sheet Size:	A3

WONDERFUL ON TAP

The information contained in this document is confidential and protected by copyright. The use, copying or disclosure to a third party, either wholly or in part, except with the written permission of, and in the manner prescribed by Severn Trent Water Limited constitutes an infringement of copyright. Dalcour Maclaren does not warrant that this document is definitive nor free of error and does not accept liability for any loss caused or arising from reliance upon information provided herein. Although our best efforts have been made to ensure the accuracy of these plans, all measurements must be confirmed on site. BASED UPON THE ORDNANCE SURVEY MAP WITH THE SANCTION OF THE CONTROLLER OF HM STATIONERY OFFICE. CROWN COPYRIGHT RESERVED. © OS LICENCE No. 100031673

Drawing Location: C:\Users\joshua.collenette\Dalcour Maclaren\EP - Wrexham Ring - Cinders to Overton 25006103 - Geomatics\01 DM Plans\20260305_25006193_PLN_INFO_1.1\20260305_25006193_PLN_INFO_1.aprx