
N

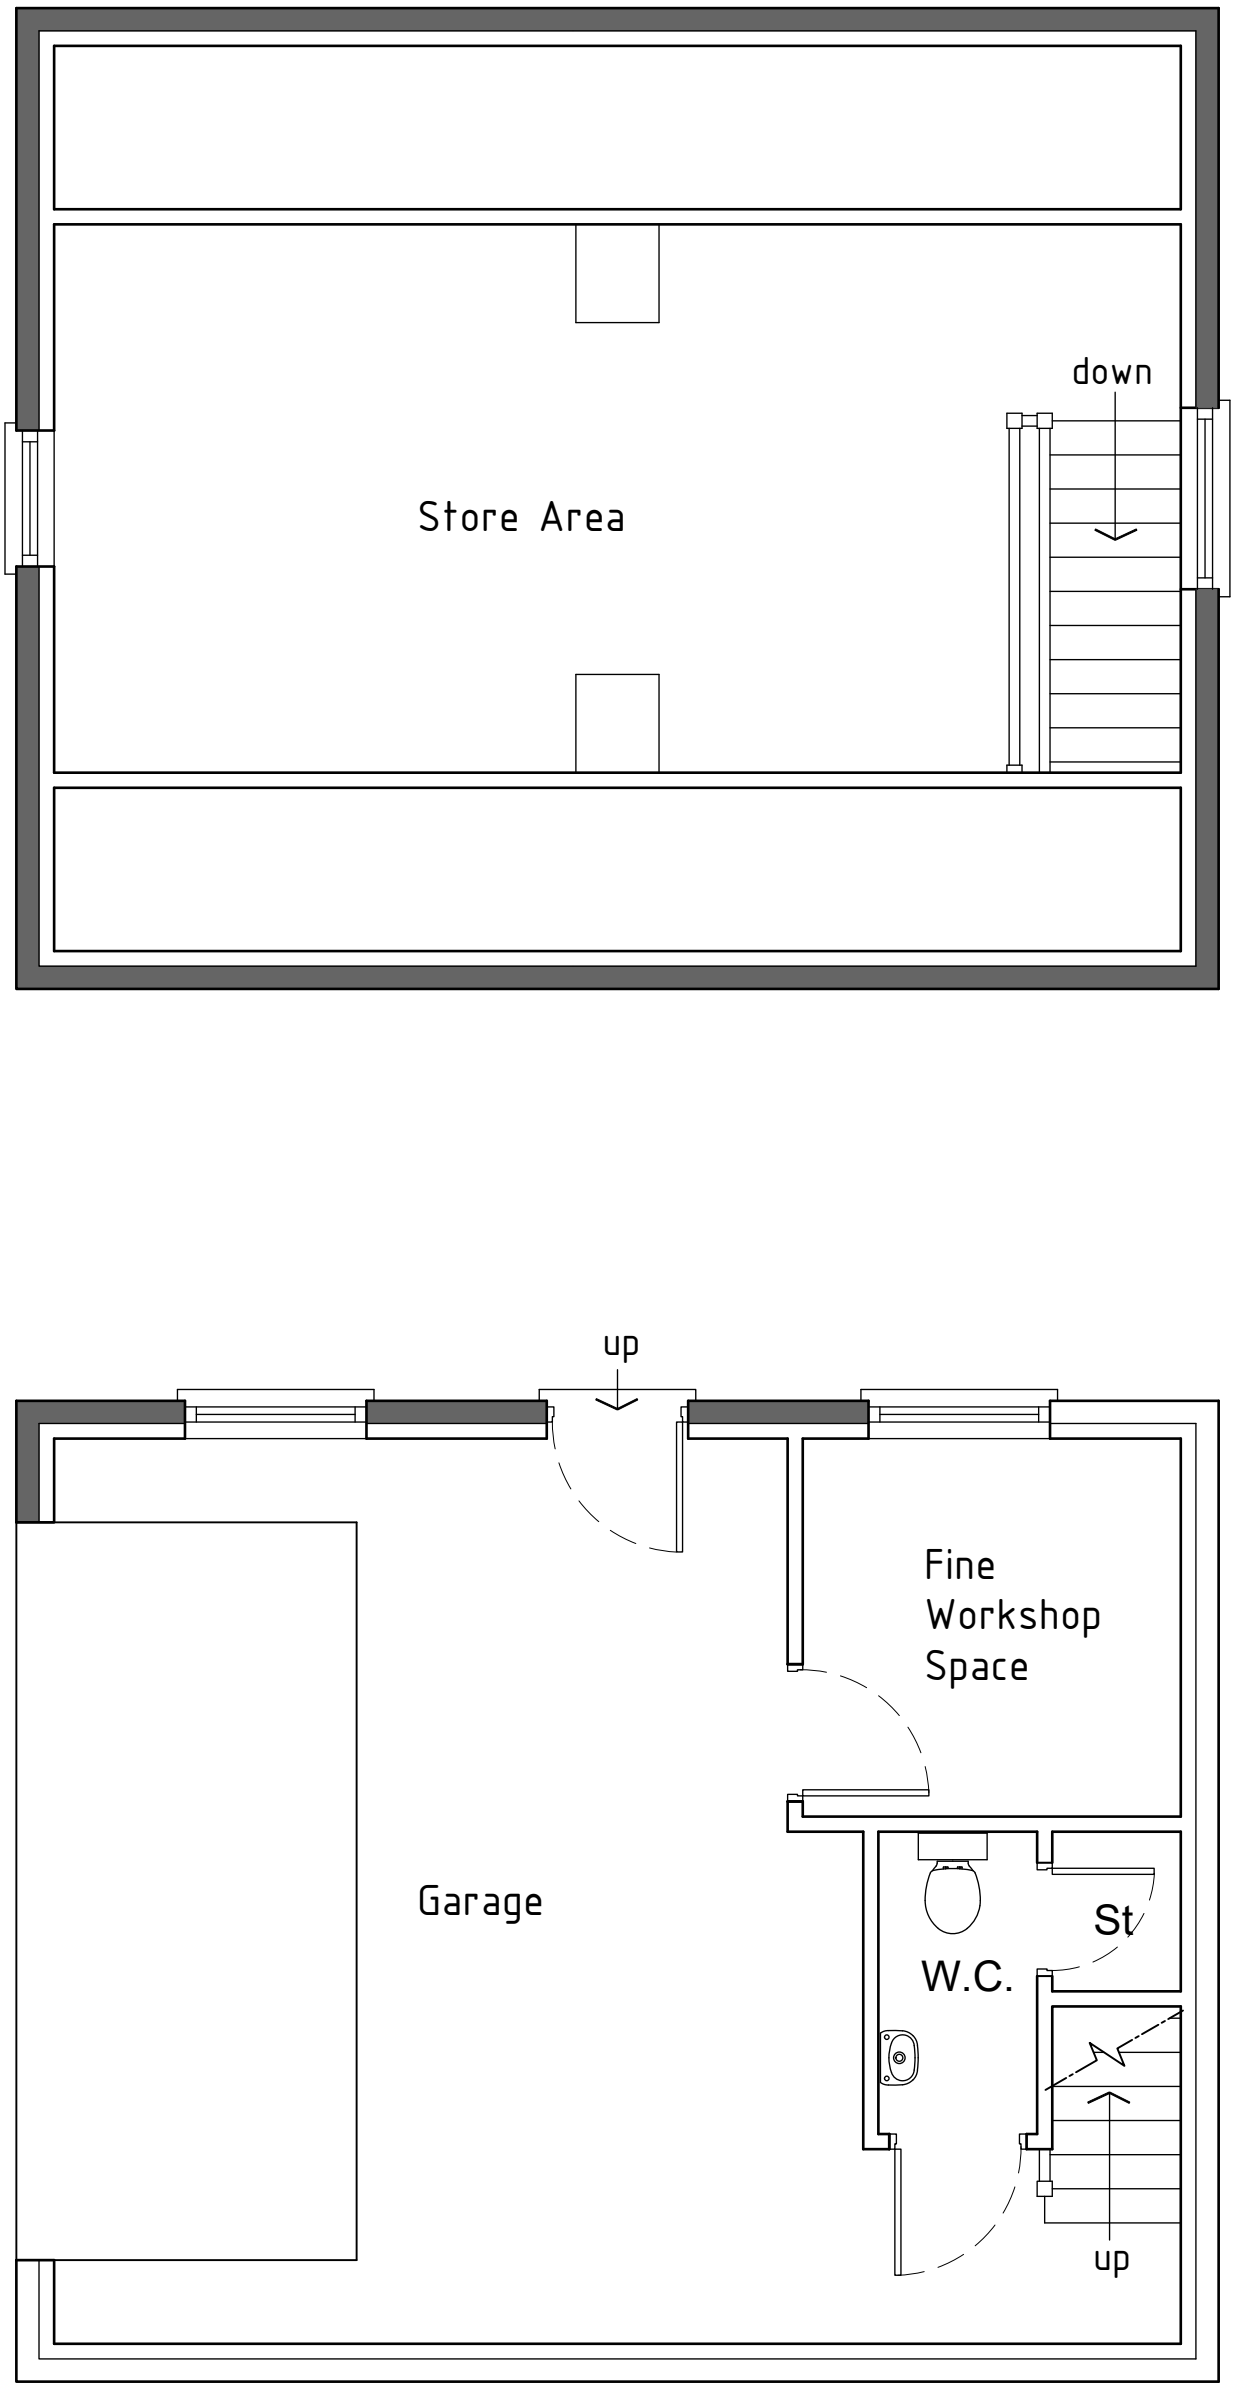

Ground Floor Plan 1:50

Proposed

HDS ARCHITECTURAL SERVICES
HDS Architectural Services, The Foundry,
15 Yorke Street, Wrexham
LL13 8LW
Tel (01978) 345250
www.hdsarchitectural.co.uk

Project;
Hen Ysgubor, New Brighton, Minera, Wrexham, LL11 3DU

Title;	**Scale (A3);**
04-Proposed Ground Floor Plan	1:50
Dwg No;	**Date;**
HY/PD/03	03.03.26

Revision;