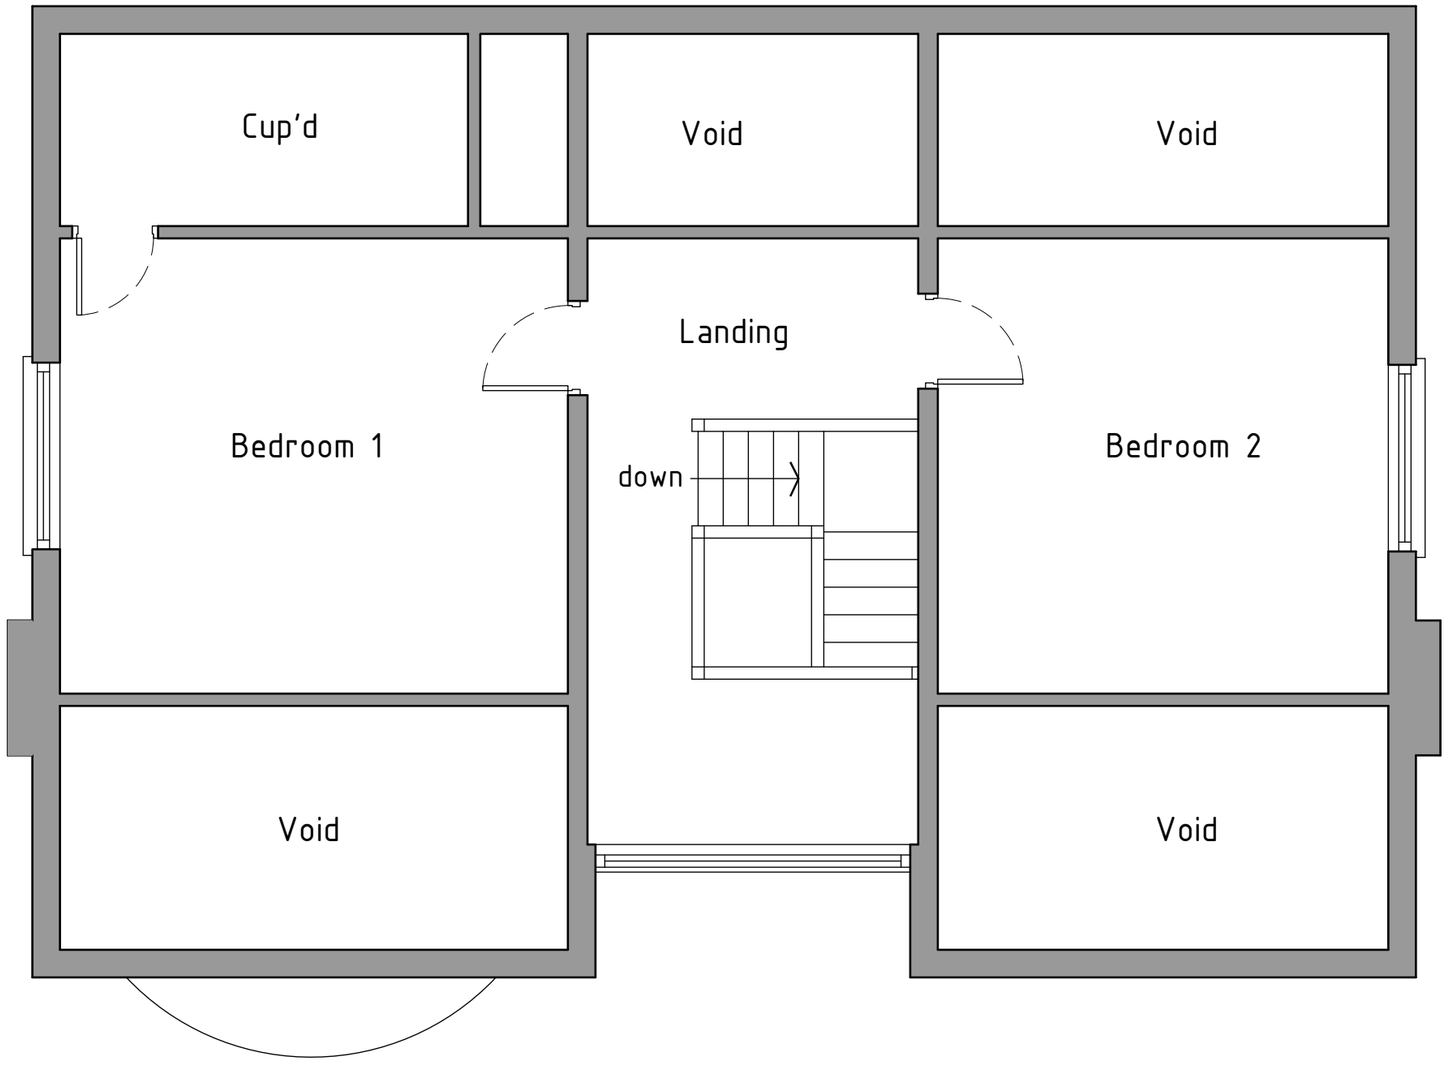


First floor plan 1:50

As Existing

HDS ARCHITECTURAL SERVICES

HDS Architectural Services, The Foundry,
15 Yorke Street, Wrexham
LL13 8LW
Tel (01978) 345250
www.hdsarchitectural.co.uk

Project; Hafan, Wrexham Road, Johnstown, Wrexham, LL14 1PE

Dwg No; HA/PD/02

Date; 25.02.26

Title; 02-As Existing First Floor Plan

Scale (A3);

Revision;