

PROPOSED NEW DWELLING, TURNING STREET, WXM.

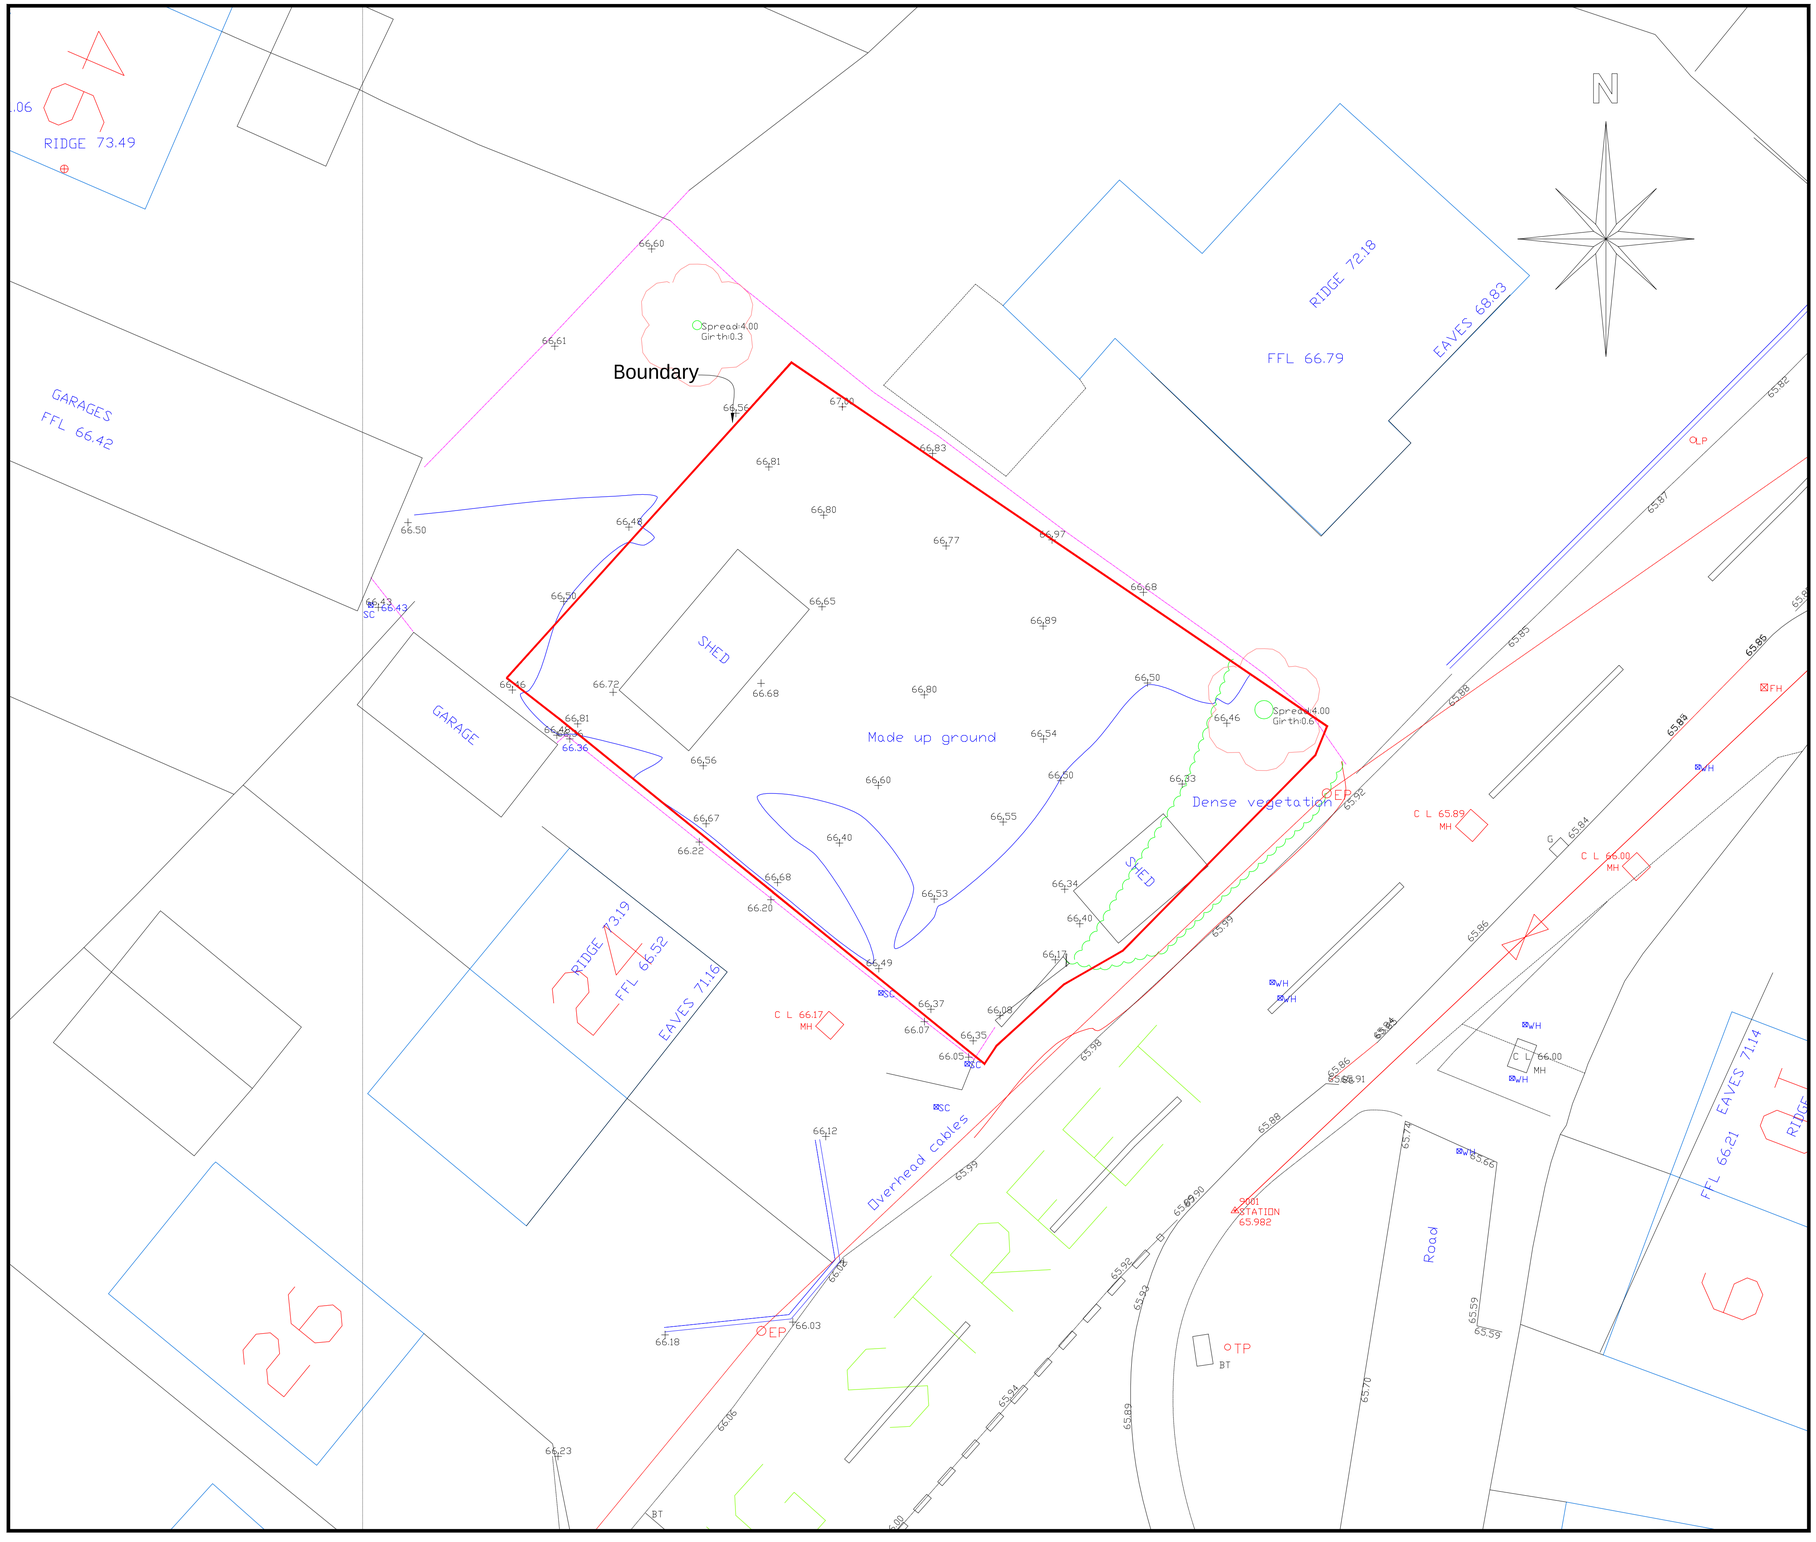

Existing Site Plan

Scale 1:100

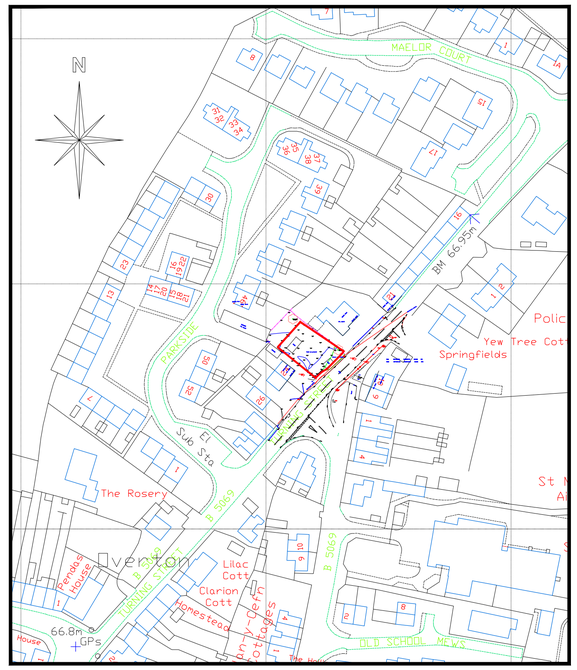

Location Plan
Scale 1:1250

CULLIS
ARCHITECTURAL DESIGN

25 Sunningdale Close
Wrexham
LL13 9QU

M 07791 480768
E ajones540@btinternet.com

partner LABC

Client:
Mr. N. Woolley.

Drawing Title:
Existing Site & Location.

Job Title:
Proposed New Dwelling at Builders Yard, Turning Street, Overton, Wrexham.

Date:	Scale:	Rev:	Drg No:
Nov 2025	1:100 and 1:1250 at A1		PD335/02