


PROPOSED NEW DWELLING, TURNING STREET, WXM.

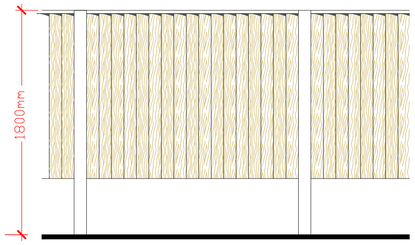

Close boarded timber panel fence with concrete post and gravel board 1.8m high.

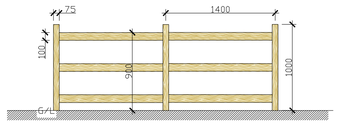

Post and rail timber fence to front boundary 1m high.

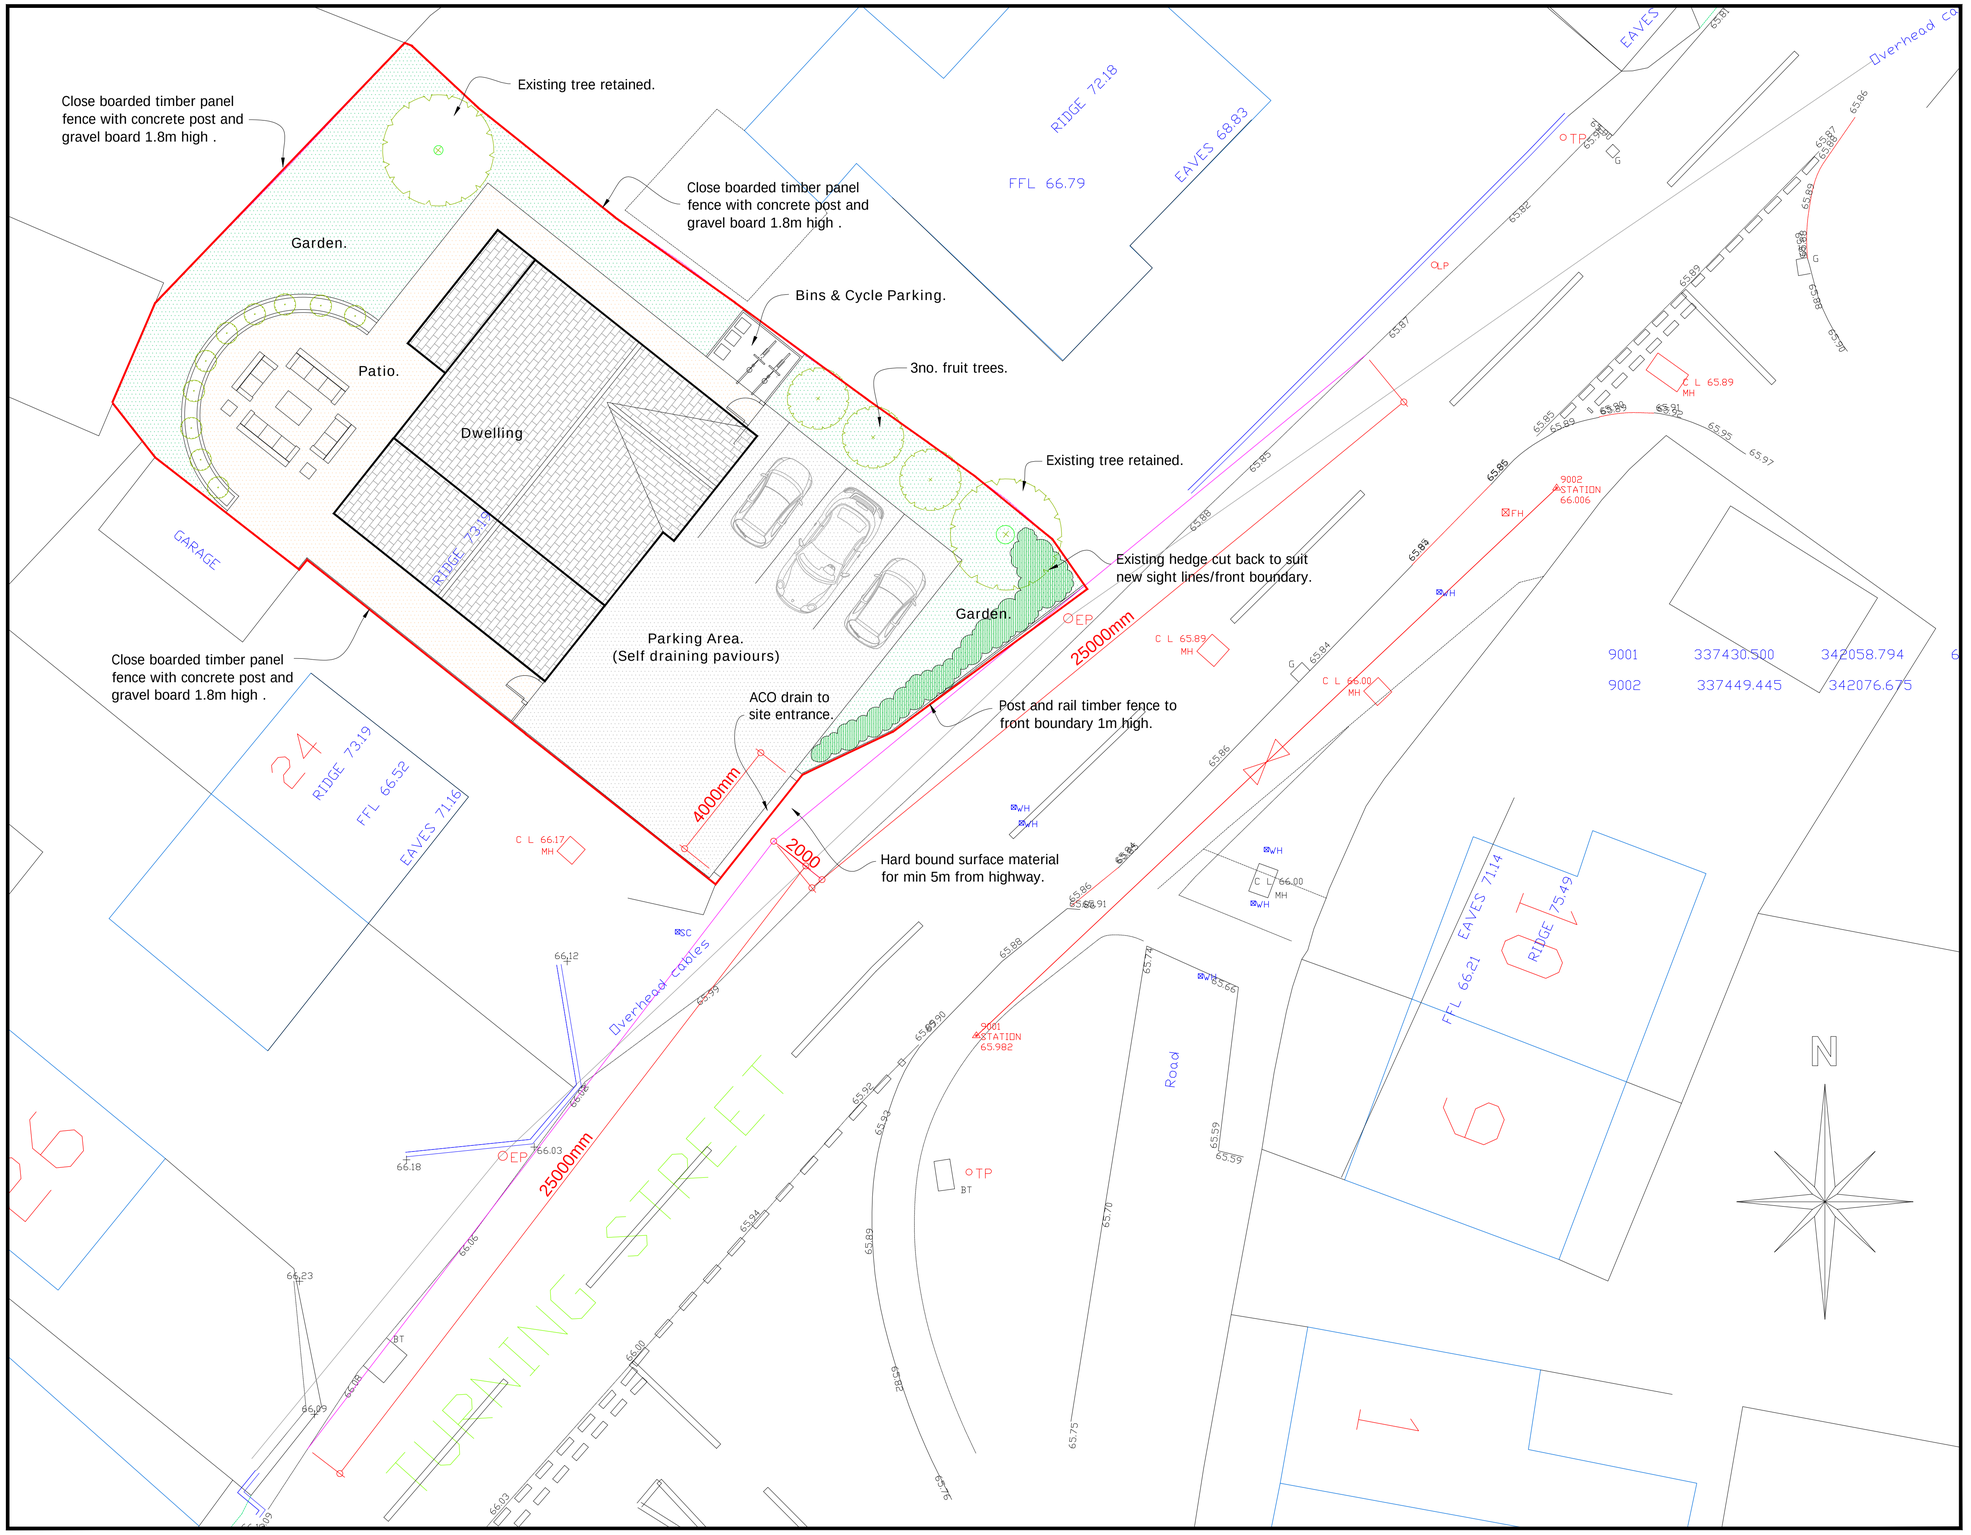

Proposed Site Plan

Scale 1:100

CULLIS
ARCHITECTURAL DESIGN
partner LABC
25 Sunningdale Close
Wrexham
LL13 9QU
M 07791 480768
E ajones540@btinternet.com

Client: Mr. N. Woolley.

Drawing Title: Proposed Site Plan.

Job Title: Proposed New Dwelling at Builders Yard, Turning Street, Overton, Wrexham.

Date:	Scale:	Rev:	Dwg No:
Nov 2025	1:100 at A1		PD335/04