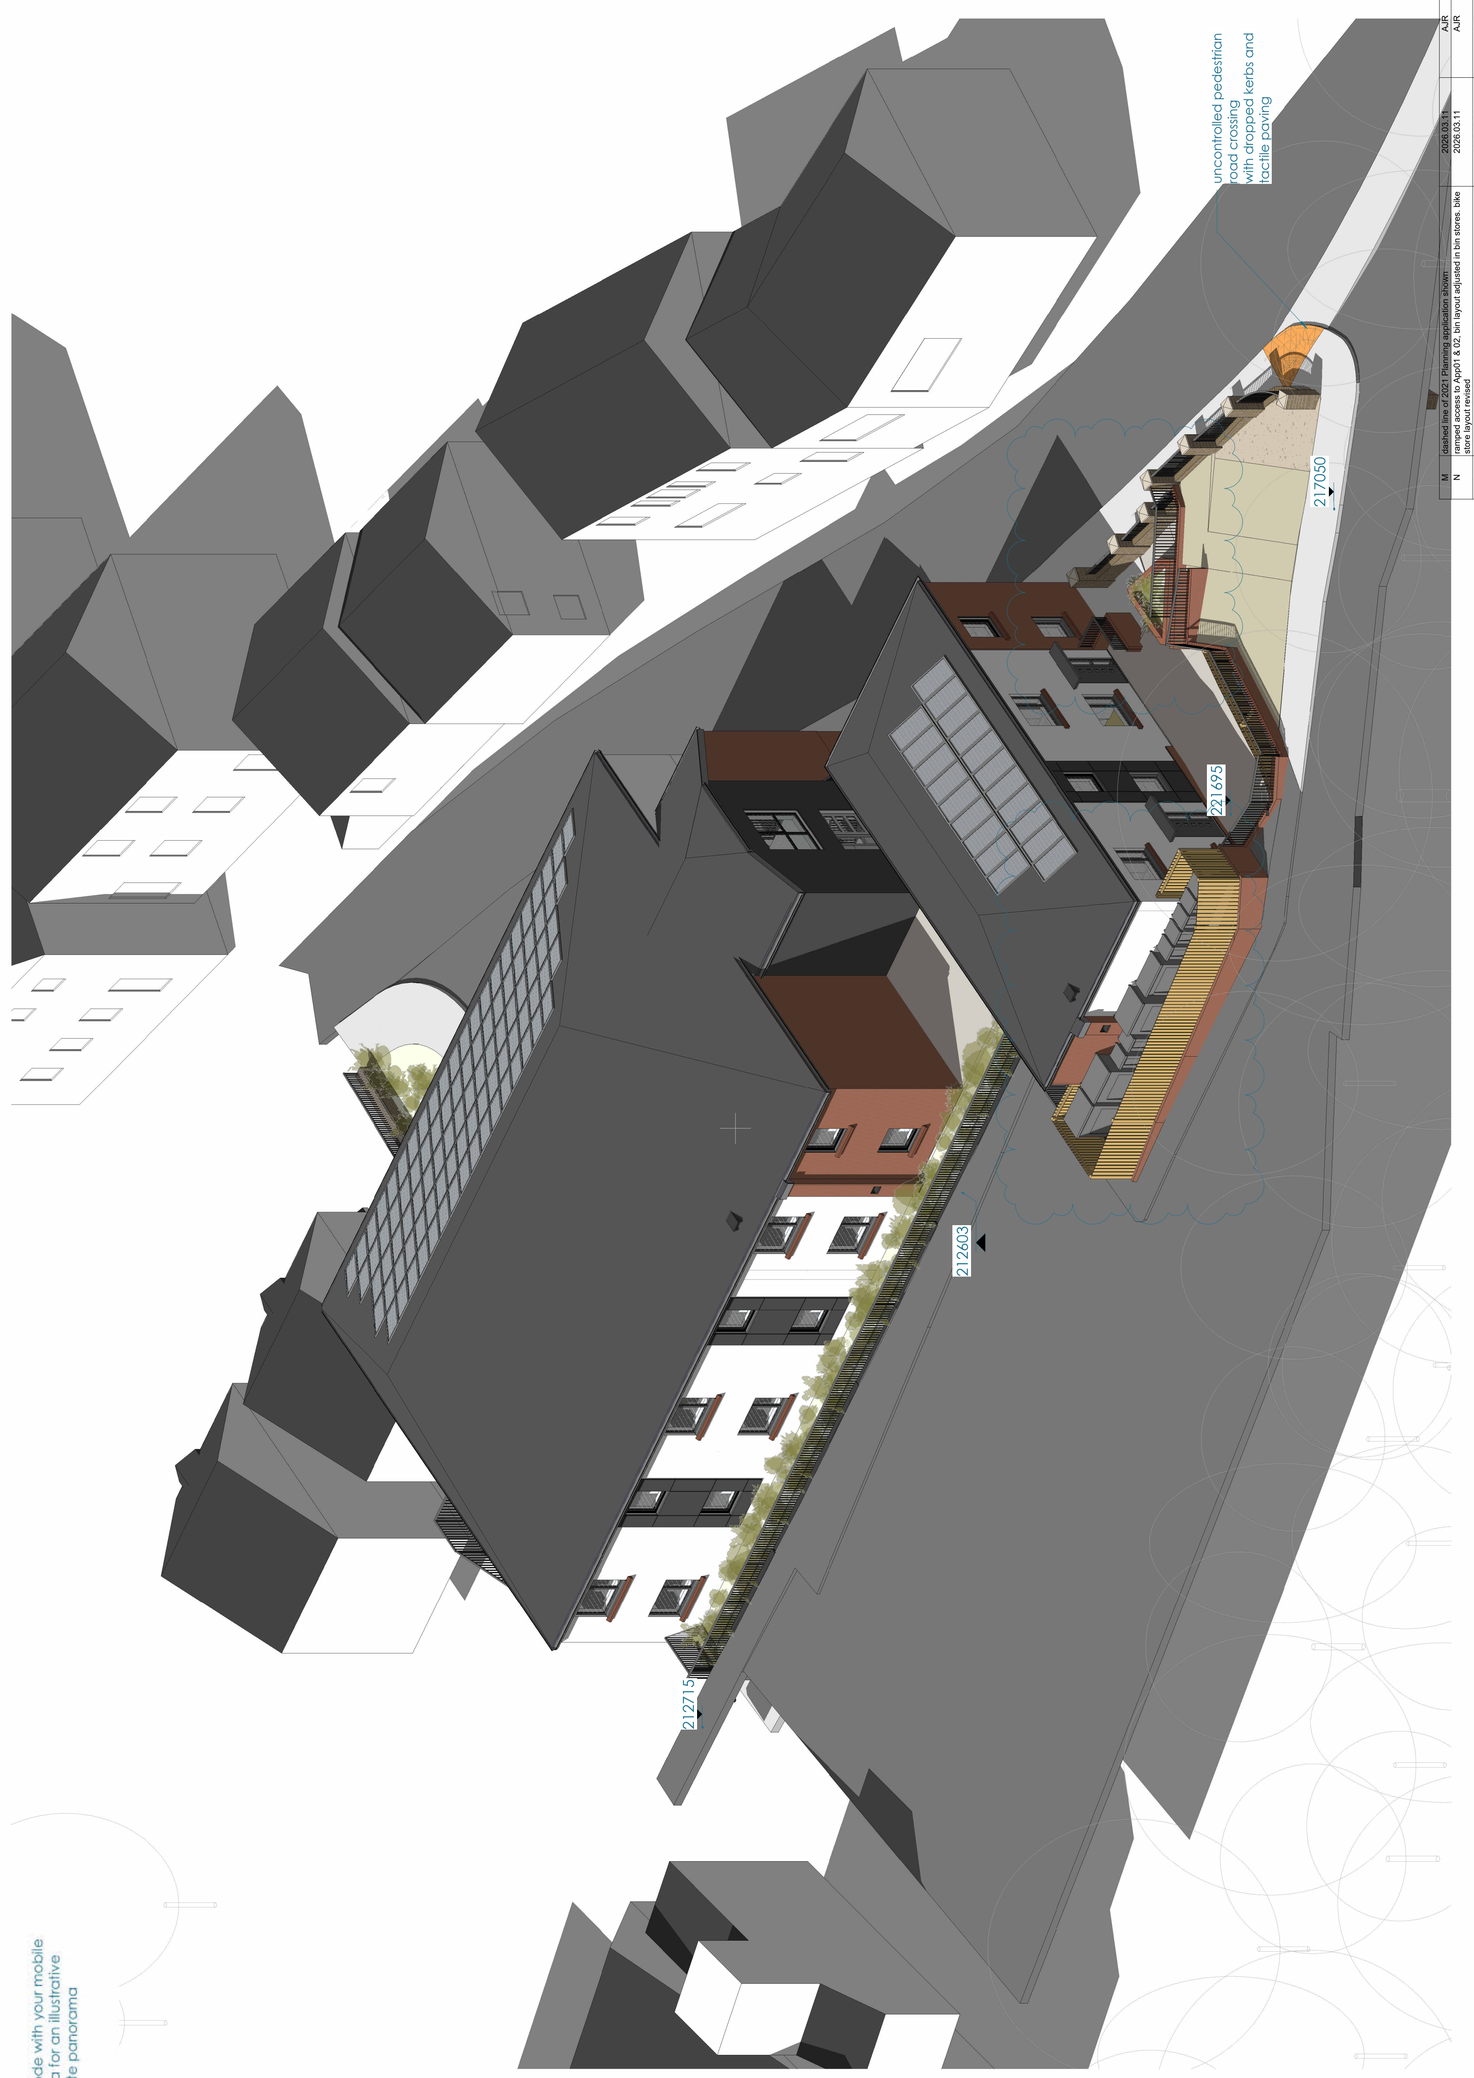


Revision	Description	Date of Revision	Issued by
A	issued for client review	2023.11.30	AJR
B	revised and issued for client review	2024.01.16	AJR
C	revised to suit client comments.	2024.02.07	AJR
D	bin store revised to accomodate 3No 1100ltr, 1No 660ltr & 12No 240ltr, pedestrian crossing shown. comunal corridor reduced to 1350 wide. external chiller enclosure within render	2024.02.15	AJR
E	corridor revised to 1500 wide. cill added to ground floor walkup apartment. pedestrian road corossing added to floor plans	2024.02.16	AJR
F	circulation stair widened to riser/ meters. feature brickwork removed. bat access chutes added. annotation added to bat roosts. bin store added adj to app.01 & 02	2024.03.28	AJR
G	bike parking to undercroft and vehicle entrance revised to transport and refuse strategy	2024.04.17	AJR
H	revised to pac comments.	2024.10.14	AJR
J	southern pavement revised to provide min 1800mm pavement. walls adjusted to suit. qr codes changed	2024.11.04	AJR
K	southern ext works and parking revised. car park ramp gradient revised. southern retaining wall removed. bike stores added.	2025.06.17	AJR
L	revised to suit highways comments.	2025.07.04	AJR
M	ramped access to App01 & 02. bin layout adjusted in bin stores. bike store layout revised	2026.03.11	AJR
N	finished inner court Planning application drawn	2026.03.11	AJR

drawing status
- for construction
- for approval
- for discussion

Project name C484 **Drawing No** 008 **Revision** N

Scale@A1: **Date:** 2023.11.30

Project: ENGEDI CHAPEL, BRYMBO

Sheet name: PROPOSED SITE SOUTH WEST AXO

www.creuarchitecture.com

© copyright reserved by creu ltd. this drawing has been produced for this project and is not intended for use by any other person or for any other purpose. check dimension bar top left before scaling. all dims should be checked on site and discrepancies reported.

scan the qr code with your mobile phone camera for an illustrative video of the site panorama

10mm 50 100 200

workstage 3

11/03/2026 14:33:56