



BLOCK PLAN
1 : 500

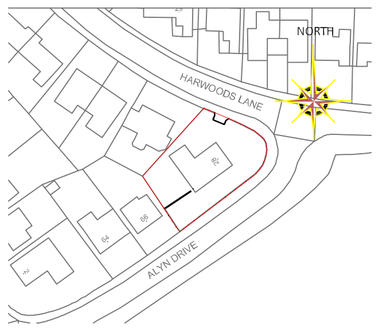


LOCATION PLAN
1 : 1250

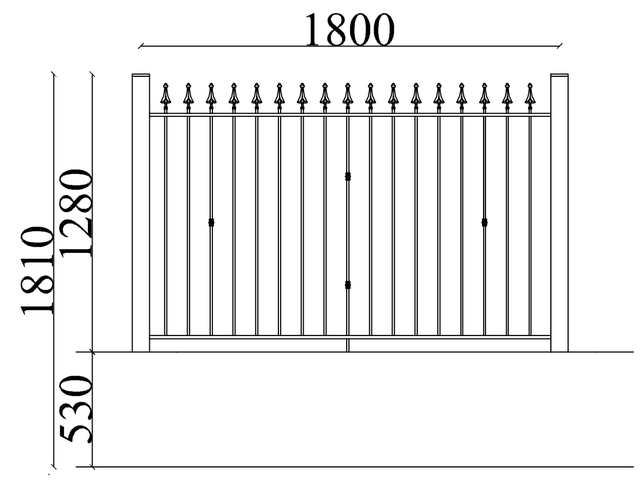


TYPICAL RAILINGS/WALL
ELEVATION
SCALE 1 : 20



GENERAL PLAN
1 : 100

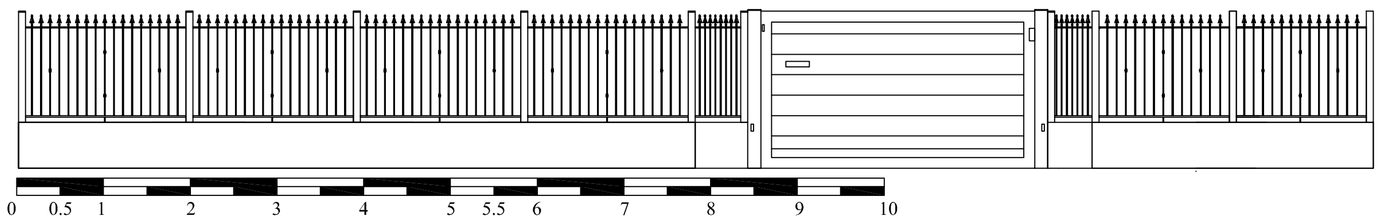

FRONT ELEVATION HARWOODS LANE
SCALE 1 : 50

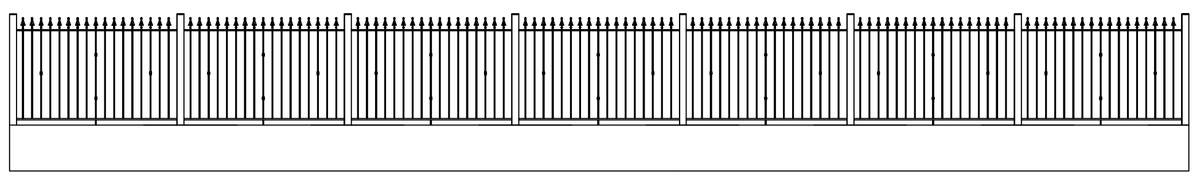

PART ELEVATION ALYN DRIVE
SCALE 1 : 50

This drawing is the copyright of the PLATT WHITE PARTNERSHIP.

All dimensions are to be checked on site prior to commencing work.
~~DO NOT SCALE FROM THIS DRAWING.~~

NOTES

Rev	Date	Name	Notes

Revisions

PLATT WHITE
Partnership
Nova House, 94 Boughton
Chester, CH3 5AQ.
Tel: 01244 314111, Fax: 01244 314700
e-mail: info@plattwhite.co.uk
Web: www.plattwhite.co.uk

Client: Mr R Hackett

Project: 28 Harwoods Lane
Rossett
LL12 0HB

Subject: Boundary wall and railings

Drwg. No. 5724/01/P1

Drawn by RBS

Checked by DL

Scale As shown

Date FEB 2026