

Portman Surveyors Ltd.©
Note:
This drawing is copyright protected; do not scale off, all dimensions are to be checked on site by contractor. Contractor to report any discrepancies in dimensions, errors or omissions prior to commencing work. Portman Surveyors Ltd. take no responsibility for any unauthorised use of the information contained herein.

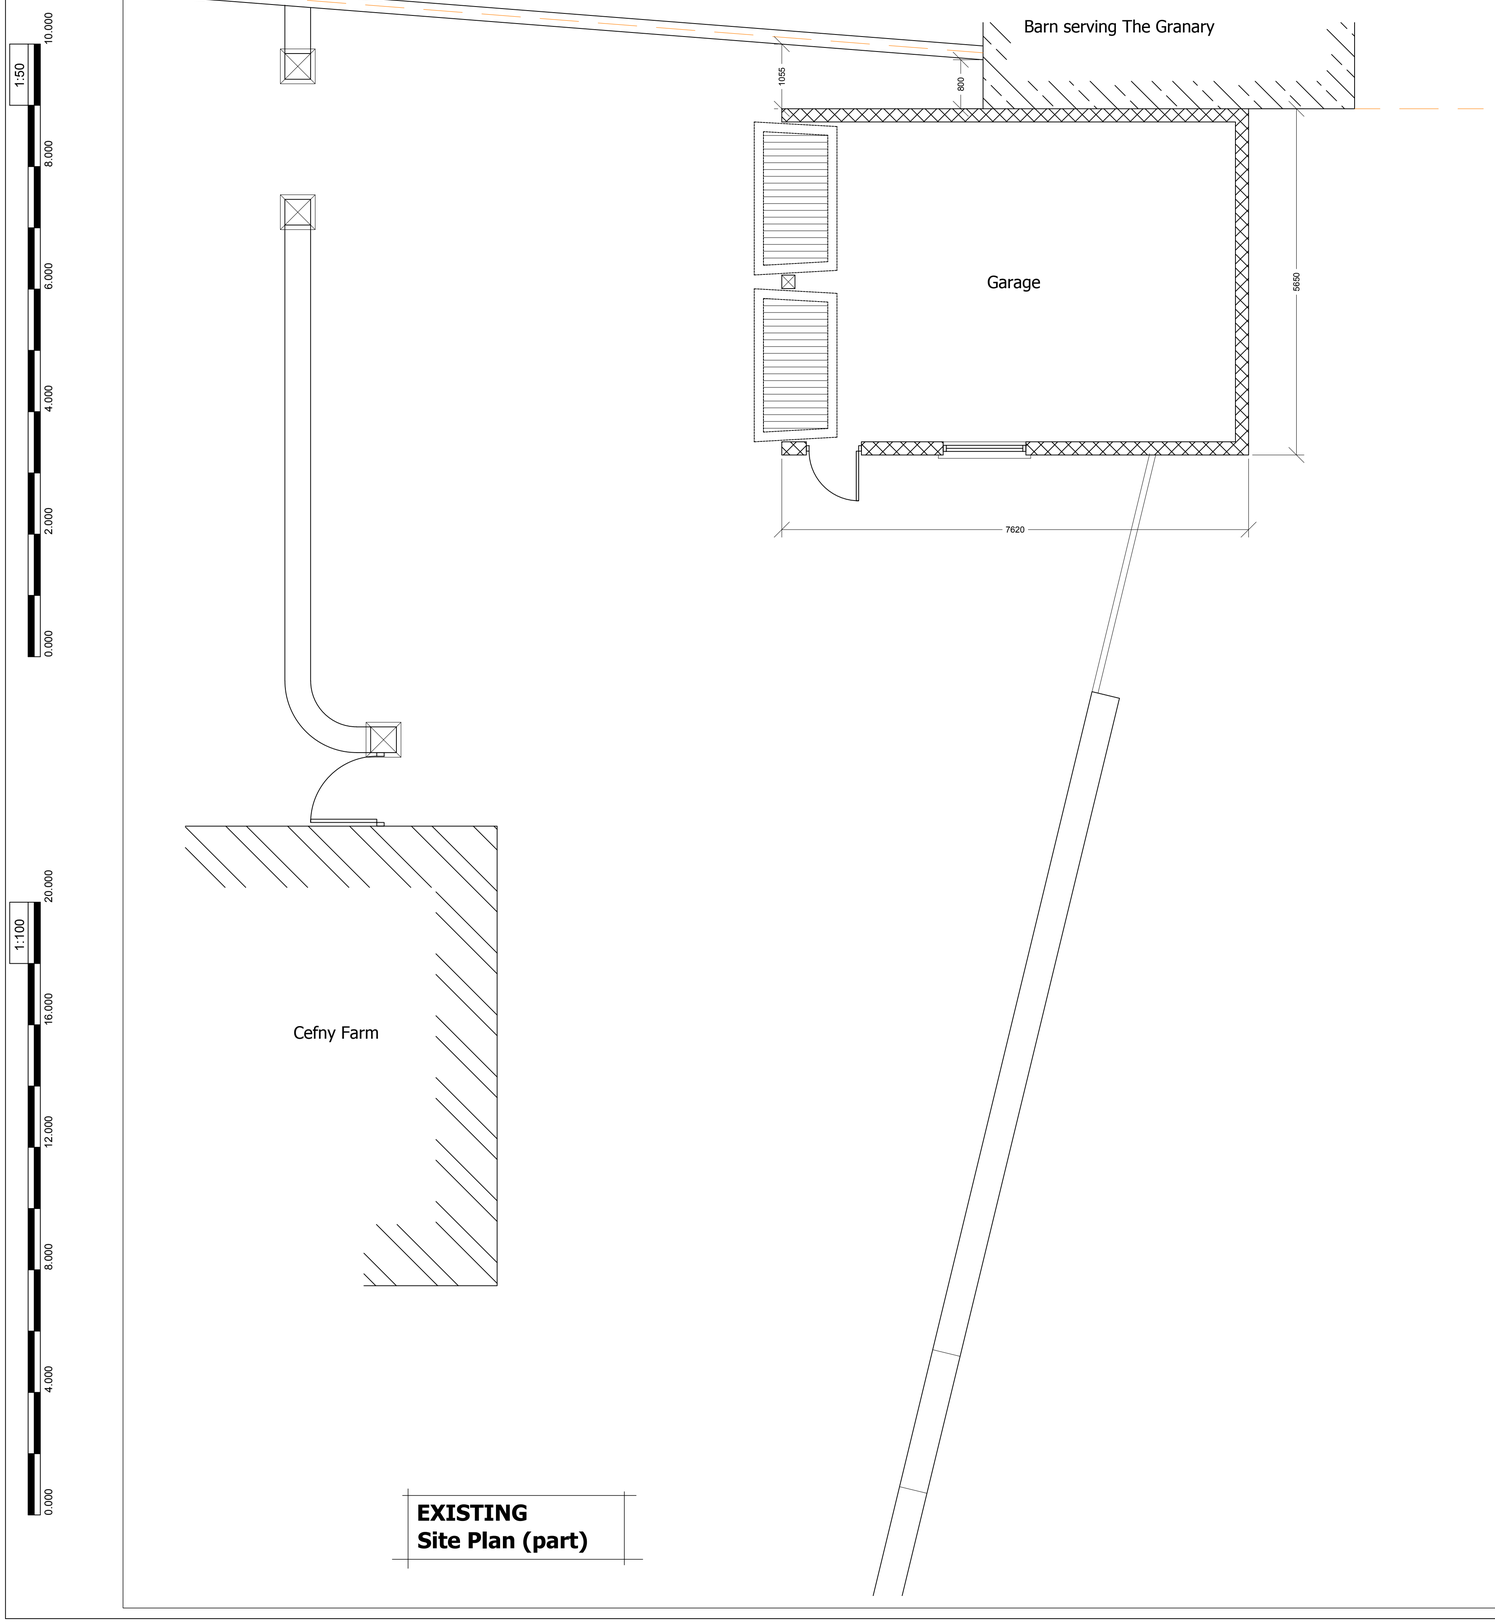


EXISTING
Site Plan (part)

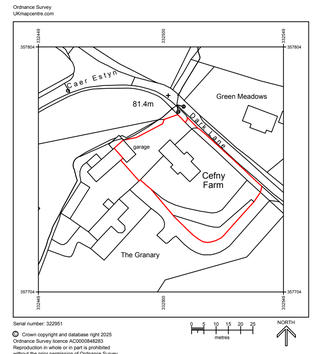

Serial number: 322951

© Crown copyright and database right 2025
Ordnance Survey licence ACO000048283
Reproduction in whole or in part is prohibited without the prior permission of Ordnance Survey.

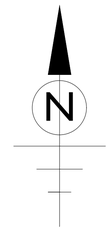

Location Plan

1:1250

Rev	Date	Comment

Portman Surveyors Ltd
Chartered Building Surveyors

The Studio
Tarporley Business Centre
Nantwich Road
Tarporley
Cheshire CW6 9UT
Tel/Fax: +44 (0)1829 732696
Mobile: +44 (0)7812 021070
e: rob.lee@portmansurveyors.com

Client:	Date:
Mr D Bryan	Dec 2025

Project:
Proposed Outbuilding at
Cefny Farm, Caer Estyn,
Caergwrle, Wrexham,
LL12 9EP

Drawing Title:	Scale:
LOCATION PLAN EXISTING_Site Plan	1:50 & 1250
	Status: Planning
Drawing No: A_424_01	Rev: -