
Portman Surveyors Ltd.©
Note:
This drawing is copyright protected; do not scale off, all dimensions are to be checked on site by contractor. Contractor to report any discrepancies in dimensions, errors or omissions prior to commencing work. Portman Surveyors Ltd. take no responsibility for any unauthorised use of the information contained herein.

1:50
10.000
8.000
6.000
4.000
2.000
0.000

1:100
20.000
16.000
12.000
8.000
4.000
0.000

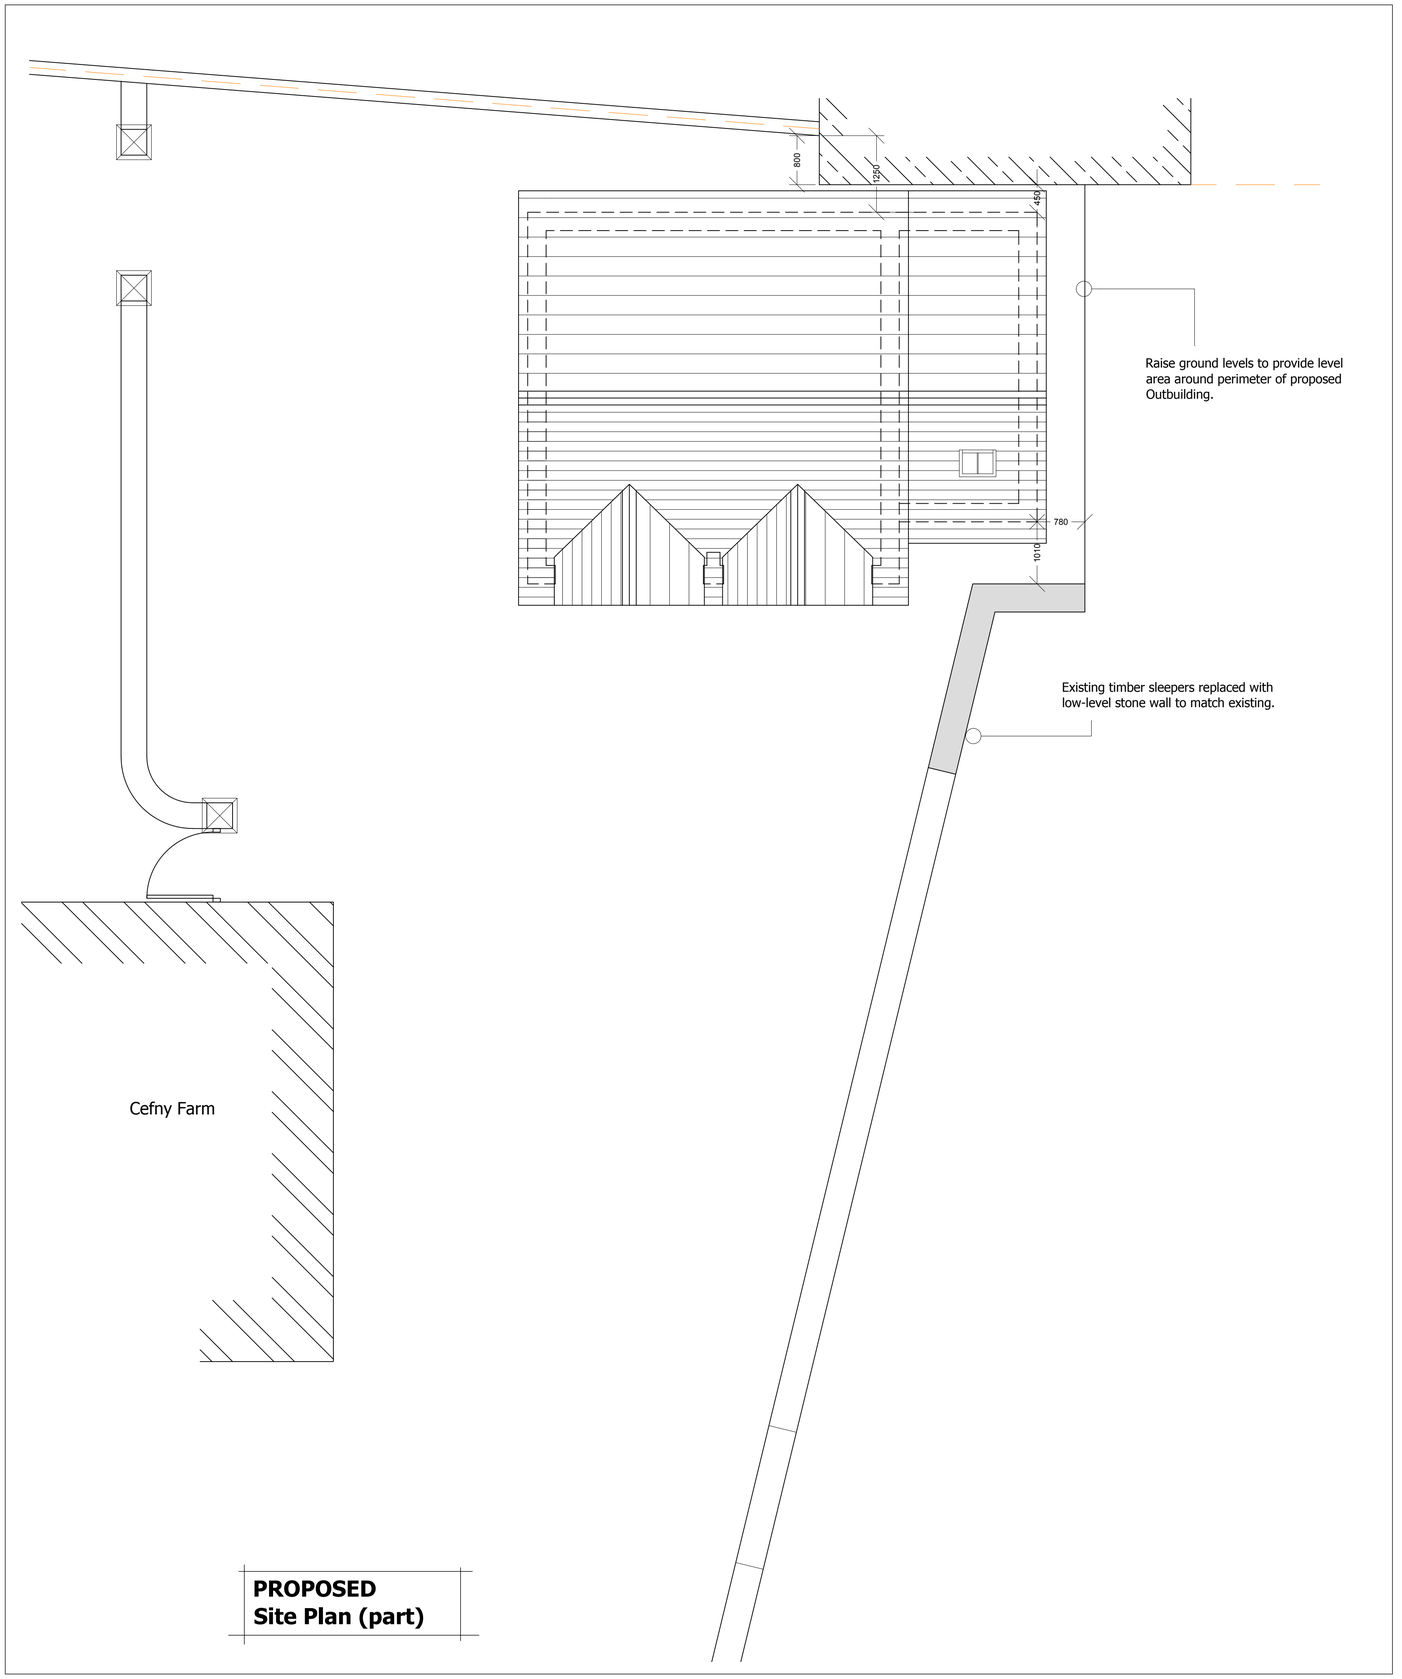

PROPOSED
Site Plan (part)

Rev	Date	Comment

Portman Surveyors Ltd
Chartered Building Surveyors

The Studio
Tarporley Business Centre
Nantwich Road
Tarporley
Cheshire CW6 9UT
Tel/Fax: +44 (0)1829 732696
Mobile: +44 (0)7812 021070
e: rob.lee@portmansurveyors.com

Client: Mr D Bryan	Date: Dec 2025
Project: Proposed Outbuilding at Cefny Farm, Caer Estyn, Caergwrle, Wrexham, LL12 9EP	
Drawing Title: PROPOSED_Site Plan	Scale: 1:200 & 1250
	Status: Planning
Drawing No: A_424_11	Rev: -