


EXISTING GROUND FLOOR PLAN

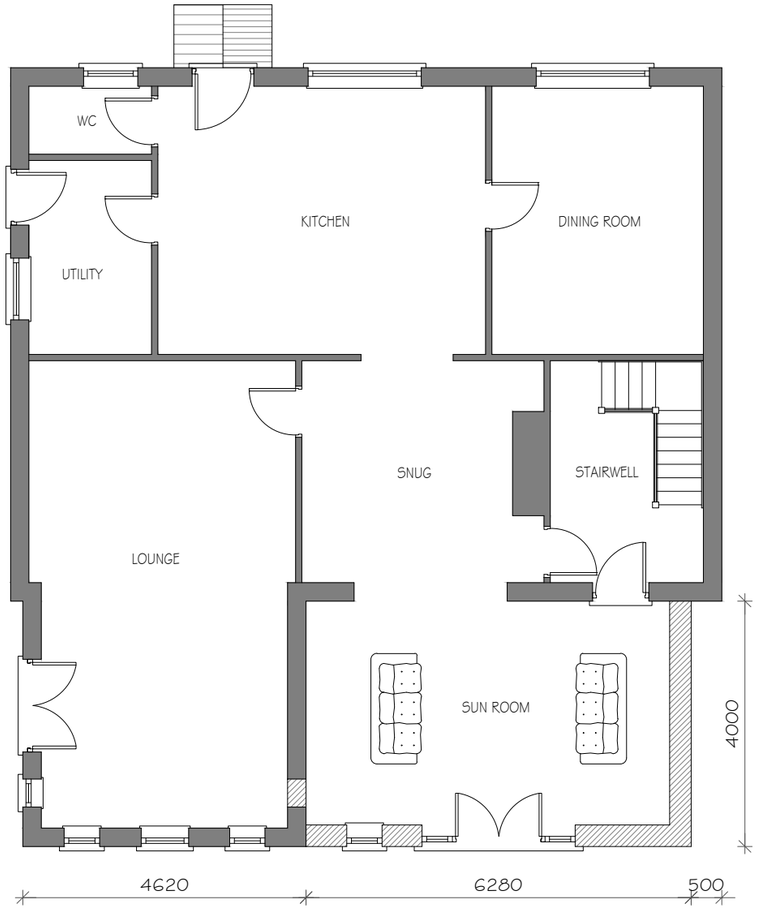

PROPOSED GROUND FLOOR PLAN

REV	DESCRIPTION	DATE
--	~	--

PROJECT: Chapel House, Chapel Lane, Llay, Wrexham, LL12 0PA	SCALE: 1:100@A3	DRAWING No: CH/PL/01
	DATE: 04/26	REVISION: ~
DRAWING TITLE: Existing and Proposed Ground Floor Plan	tom boden tel: 07590261667 e-mail: tomboden84@gmail.com	