
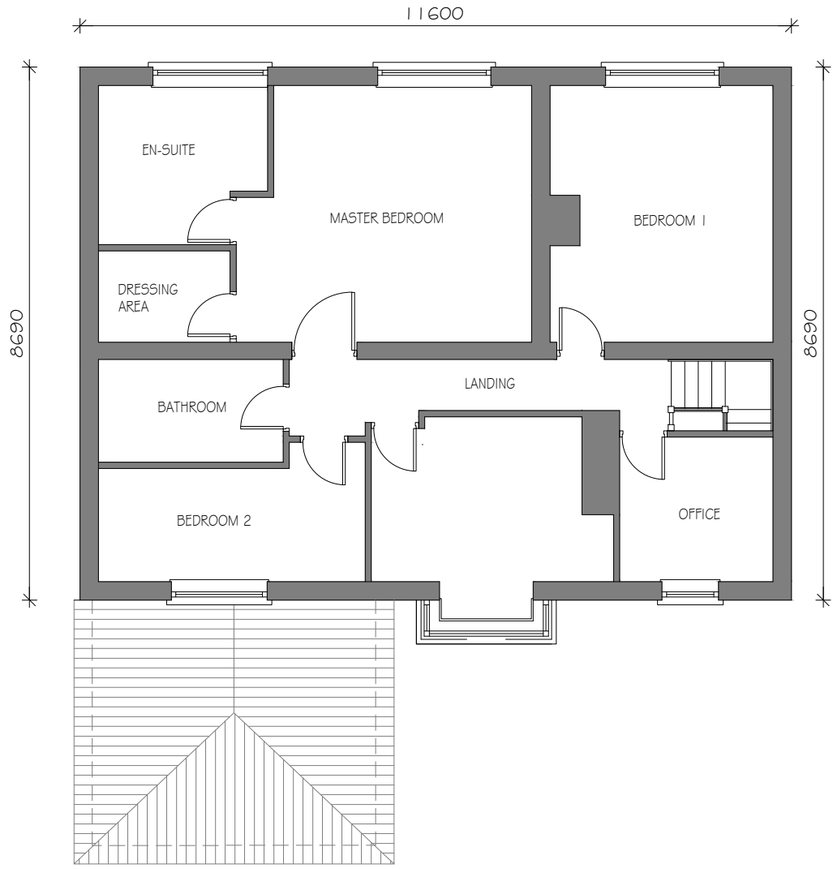


EXISTING FIRST FLOOR PLAN

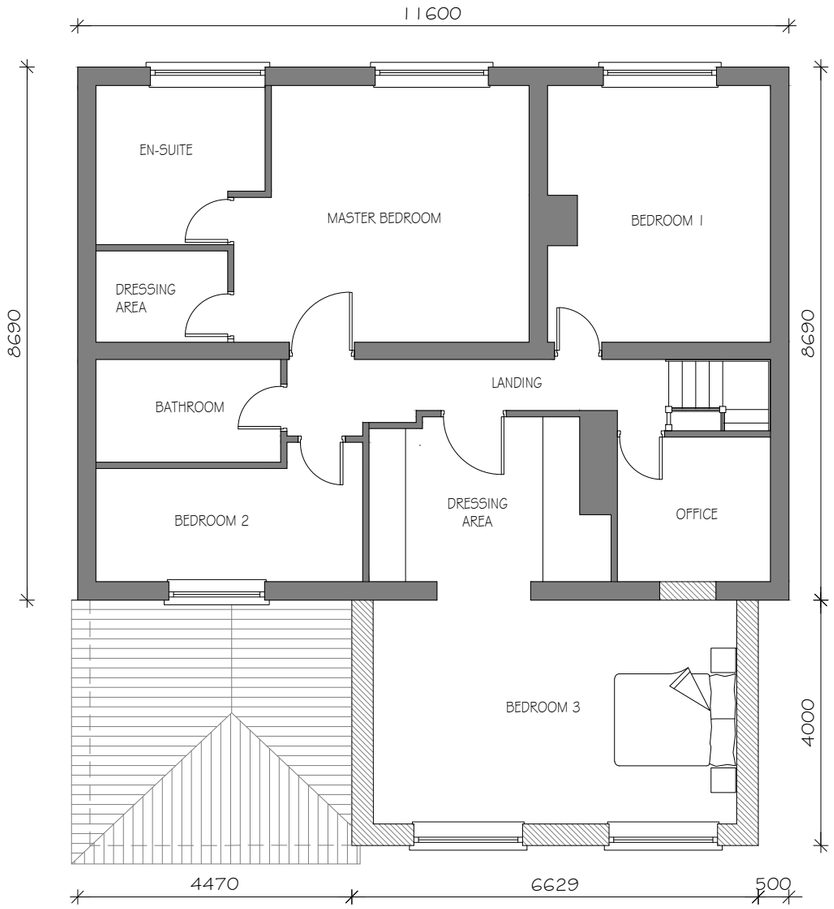

PROPOSED FIRST FLOOR PLAN

REV	DESCRIPTION		DATE
~	~		~

PROJECT: Chapel House, Chapel Lane, Llay, Wrexham, LL12 0PA	SCALE: 1:100@A3	DRAWING No: CH/PL/02
	DATE: 04/26	REVISION: ~
DRAWING TITLE: Existing and Proposed First Floor Plans	**tom boden** tel: 07590261667 e-mail: tomboden84@gmail.com	