
Dwg No. 1067/2

Revisions


Dated March 2026

Scales - As stated

PROPOSED FIRST FLOOR EXTENSION TOGETHER WITH EXTENSIONS TO THE INTEGRAL GARAGE AND FRONT PORCH TO
32, WOODRIDGE AVENUE, MARFORD, WREXHAM LL12 8SU

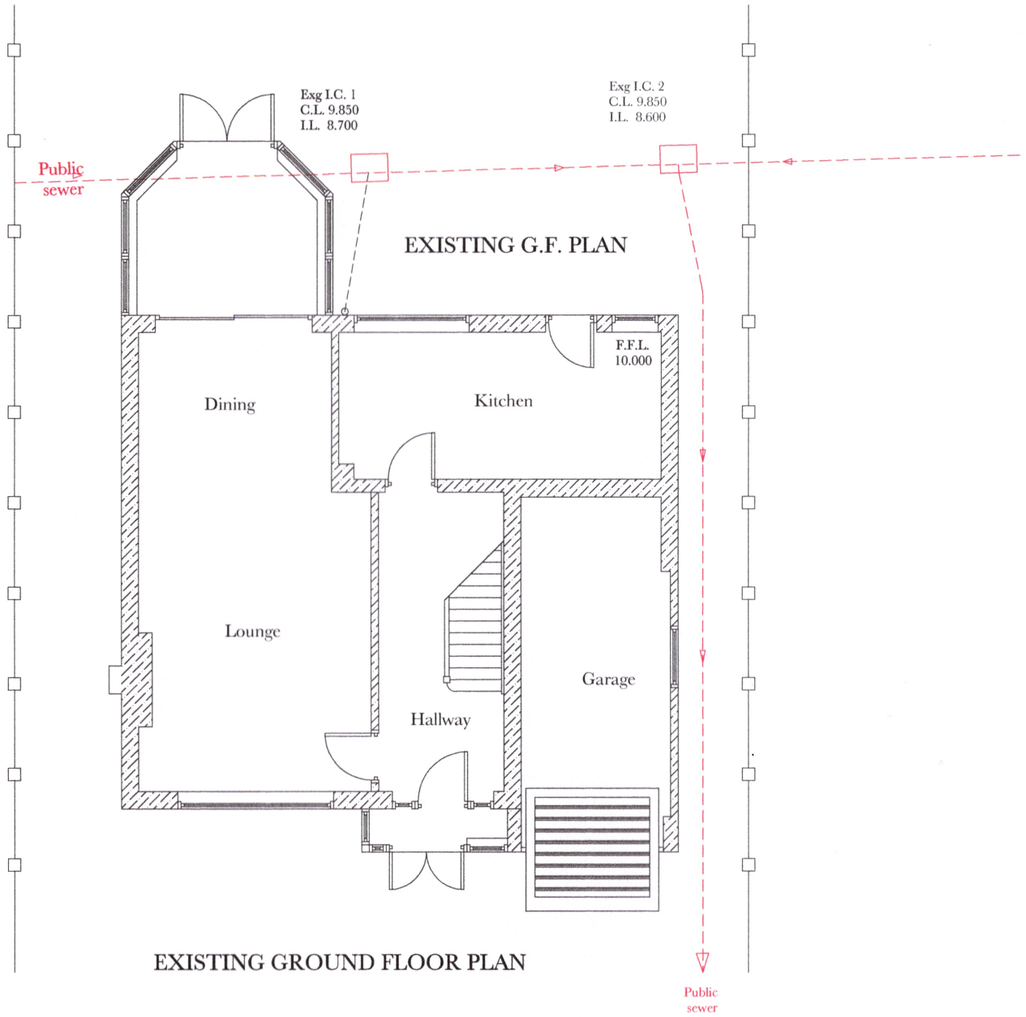

EXISTING GROUND FLOOR PLAN

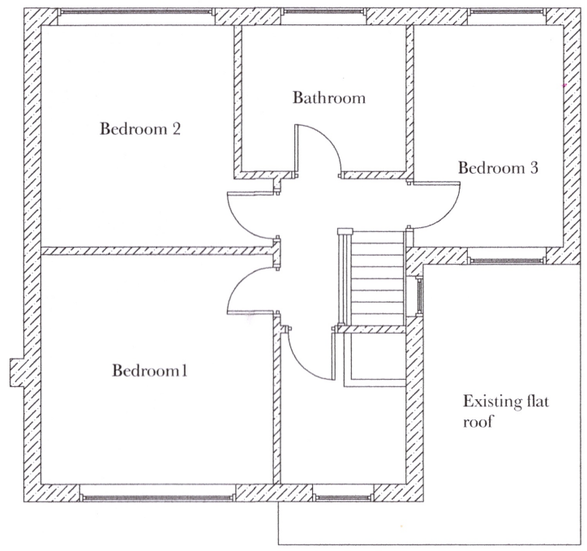

EXISTING FIRST FLOOR PLAN

EXISTING FLOOR PLANS

Scale 1:100 at A3